

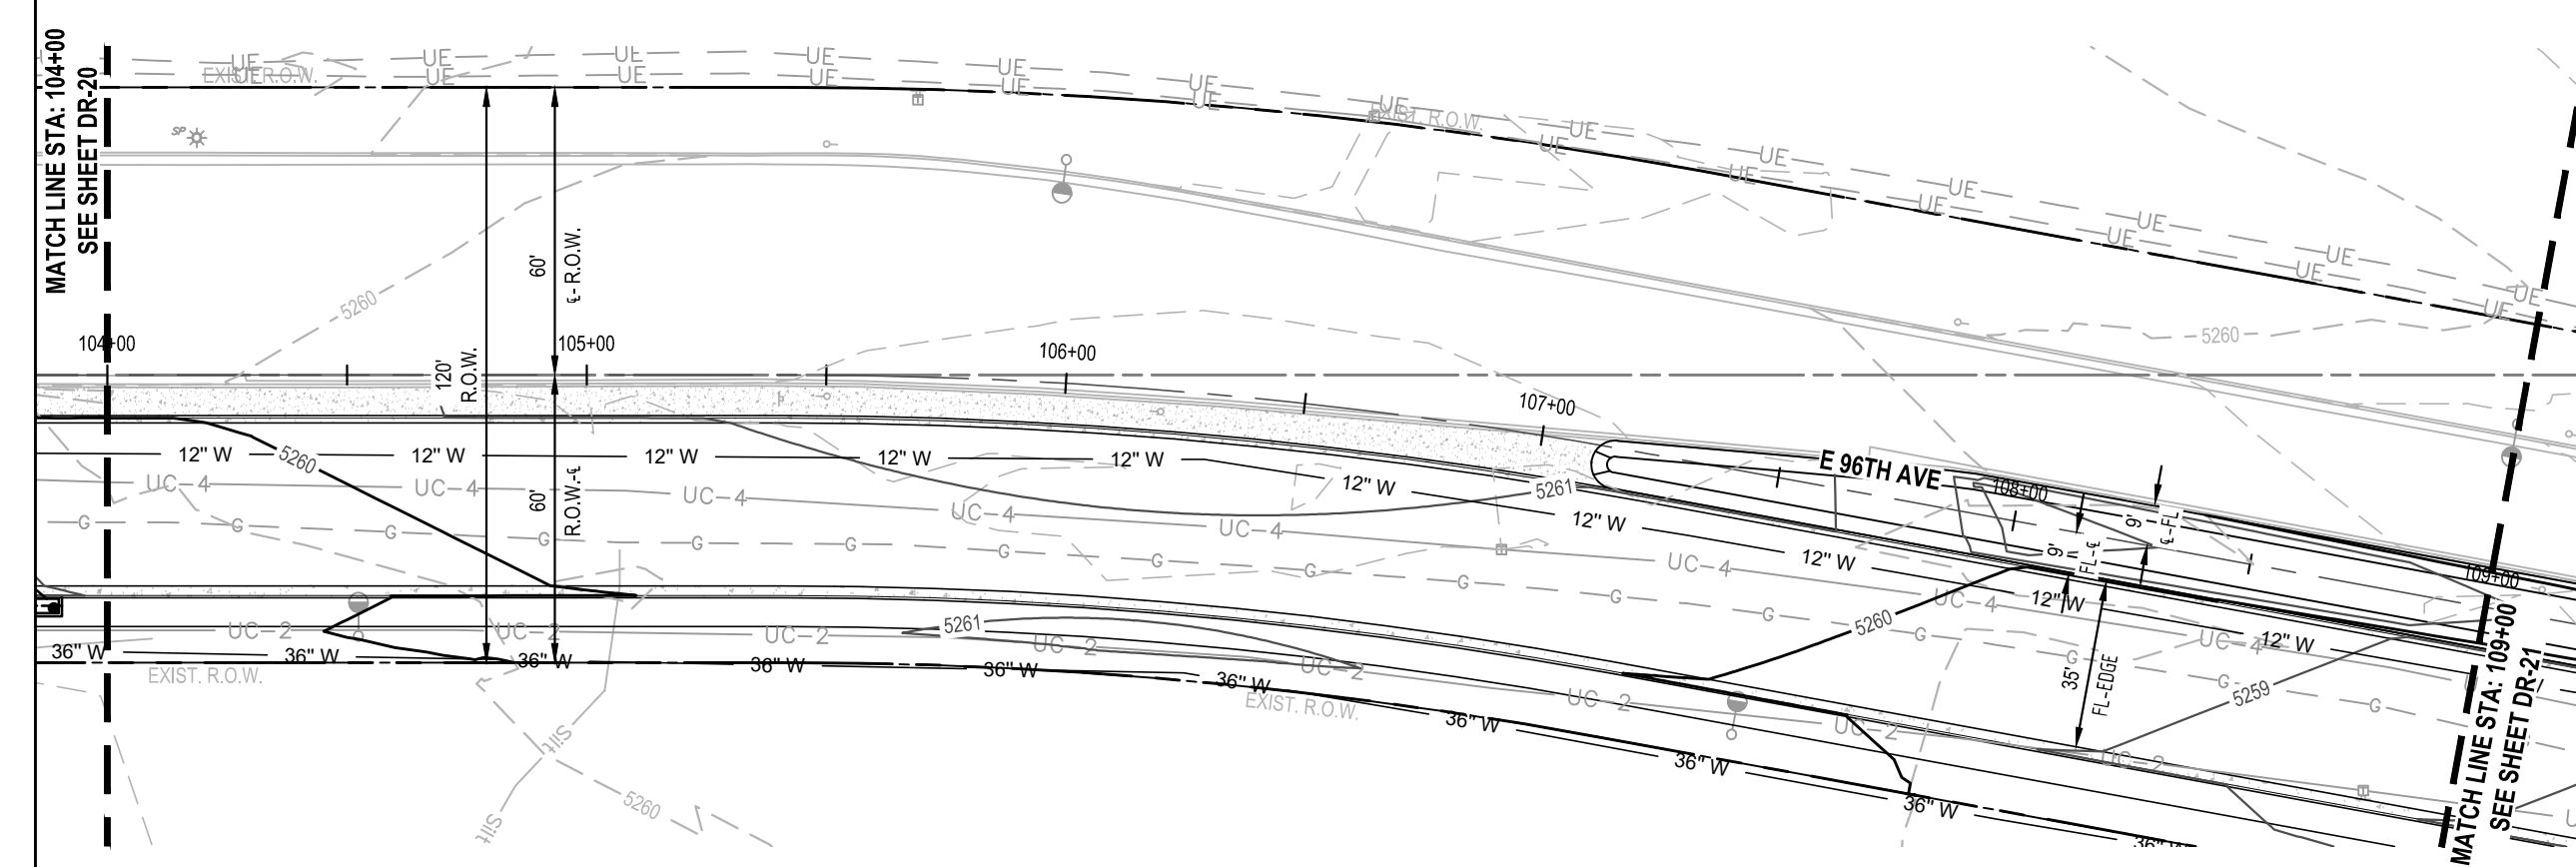




DWG: I:\proj\31584\01 - Commerce City - 96th Ave Improvements\10 CADD & BIM\10.1 AutoCAD Sheets\86th DR\64001-C-DR-21.dwg USER: Mieser
DATE: Nov 06, 2024 5:21pm XREFS: 564001 Civil Border 64001-C-SP-X 64001-VF-BM-X 64001-JUT-X 64001-C-UT-X 64001-C-M-L-X 64001-JUT-X

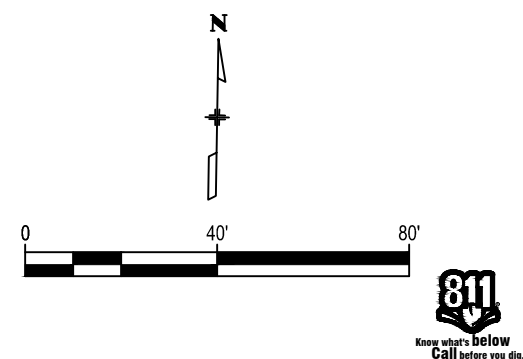


- KEYNOTES
- 1 REMOVAL OF INLET
 - 2 REMOVAL OF PIPE
 - 3 REMOVAL OF END SECTION
 - 4 UNCLASSIFIED EXCAVATION (CHANNEL GRADING)
 - 5 18 INCH REINFORCED CONCRETE PIPE (COMPLETE IN PLACE)
 - 6 24 INCH REINFORCED CONCRETE PIPE (COMPLETE IN PLACE)
 - 7 INLET TYPE R (5 FOOT)
 - 8 INLET TYPE R (10 FOOT)
 - 9 INLET TYPE R (15 FOOT)
 - 10 MANHOLE (5 FOOT DIAMETER)
 - 11 CONCRETE RUNDOWN
 - 12 RIPRAP (9 INCH)
 - 13 24" CONCRETE END SECTION
 - 14 6" THICK CONCRETE TRAIL, SEE SHEET RY-1 FOR DETAIL
 - 15 4" THICK CRUSHER FINE TRAIL
 - 16 24 INCH REINFORCED CONCRETE PIPE (ABANDON IN PLACE)

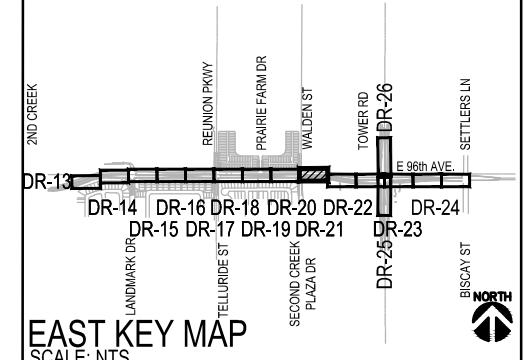


DRAWING INFORMATION			INDEX OF REVISIONS		DATE	Design for:	Design by:	EAST 96TH AVENUE WIDENING FROM CHAMBERS ROAD TO TOWER ROAD		Wendy Lee Amann WENDY AMANN, PE# 32040 NOVEMBER 1, 2024 DATE THESE PLANS WERE PREPARED UNDER THE DIRECT SUPERVISION OF WENDY AMANN, PE	 PROJECT NO COMMERCE CITY 2022-18-PW HUITT-ZOLLARS R315649.01 SHEET NAME DR-21 SHEET NO. 102 OF 315
File Name	64001-C-DR-21.dwg	△				 Commerce CITY 7887 E. 60th Ave. Commerce City, CO 80022 PH 303-289-3600 www.c3gov.com	 HUITT ZOLLARS 555 17th Street Suite 900 Denver, Co 80202 PH 303-740-7325 Huitt-Zollars.com	ROADWAY DRAINAGE PLAN & PROFILE STA 104+00 TO STA 109+00			
Date	NOVEMBER 1, 2024	△									
Version	Autodesk Civil 3D	△									
Design By	LJK	△									
Checked By	RCR	△									



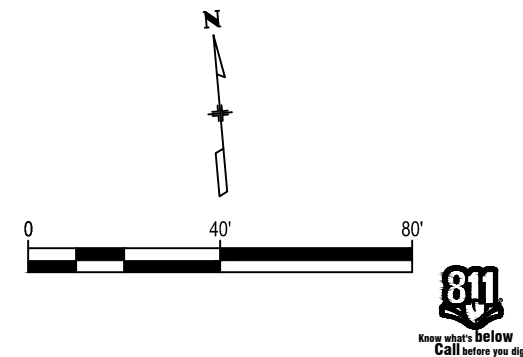
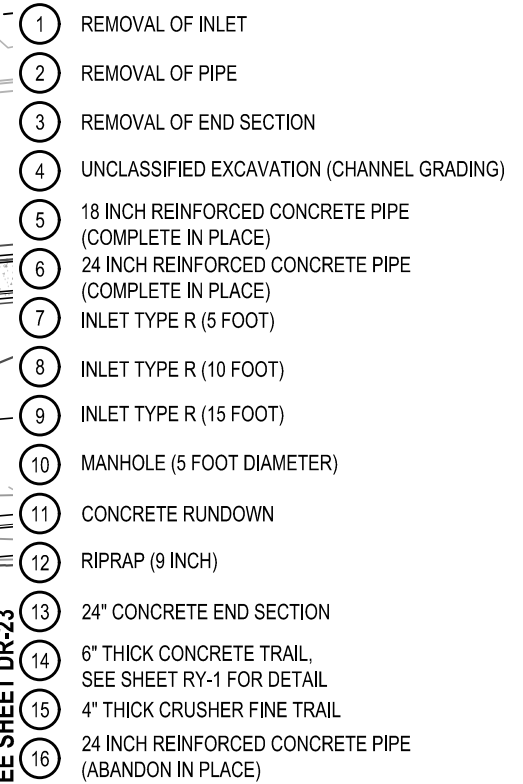


 DRAWING INFORMATION		INDEX OF REVISIONS	DATE	Design for:	Design by:	EAST 96TH AVENUE WIDENING FROM CHAMBERS ROAD TO TOWER ROAD	2022-18-PW
File Name	△			 Commerce CITY 7887 E. 60th Ave. Commerce City, CO 80022 PH 303-289-3600 www.c3gov.com	 HUITT ZOLLARS 555 17th Street Suite 900 Denver, Co 80202 PH 303-740-7325 Huitt-Zollars.com	ROADWAY DRAINAGE PLAN & PROFILE STA 109+00 TO STA 114+00	
64001-C-DR-22.dwg	△						
Date	△						
NOVEMBER 1, 2024	△						
Version	△						
Autodesk Civil 3D	△						
Design By	LJK						
Checked By	RCR						

DWG: I:\proj\31584\01 - Commerce City - 96th Ave Improvements\10 CADD & BIM\10.1 AutoCAD Sheets\86th DR\64001-C-DR-23.dwg USER: Miker
DATE: Nov 06, 2024 5:22pm XREFS: 564001 Civil Border 64001-C-SP-X 64001-VF-BM-X 64001-JKEY Notes 2022128 Ownership Base Map Arno 64001-C-KMEX 64001-C-UT-X 64001-VJUT-X 64001-C-DR-25-LATERALS

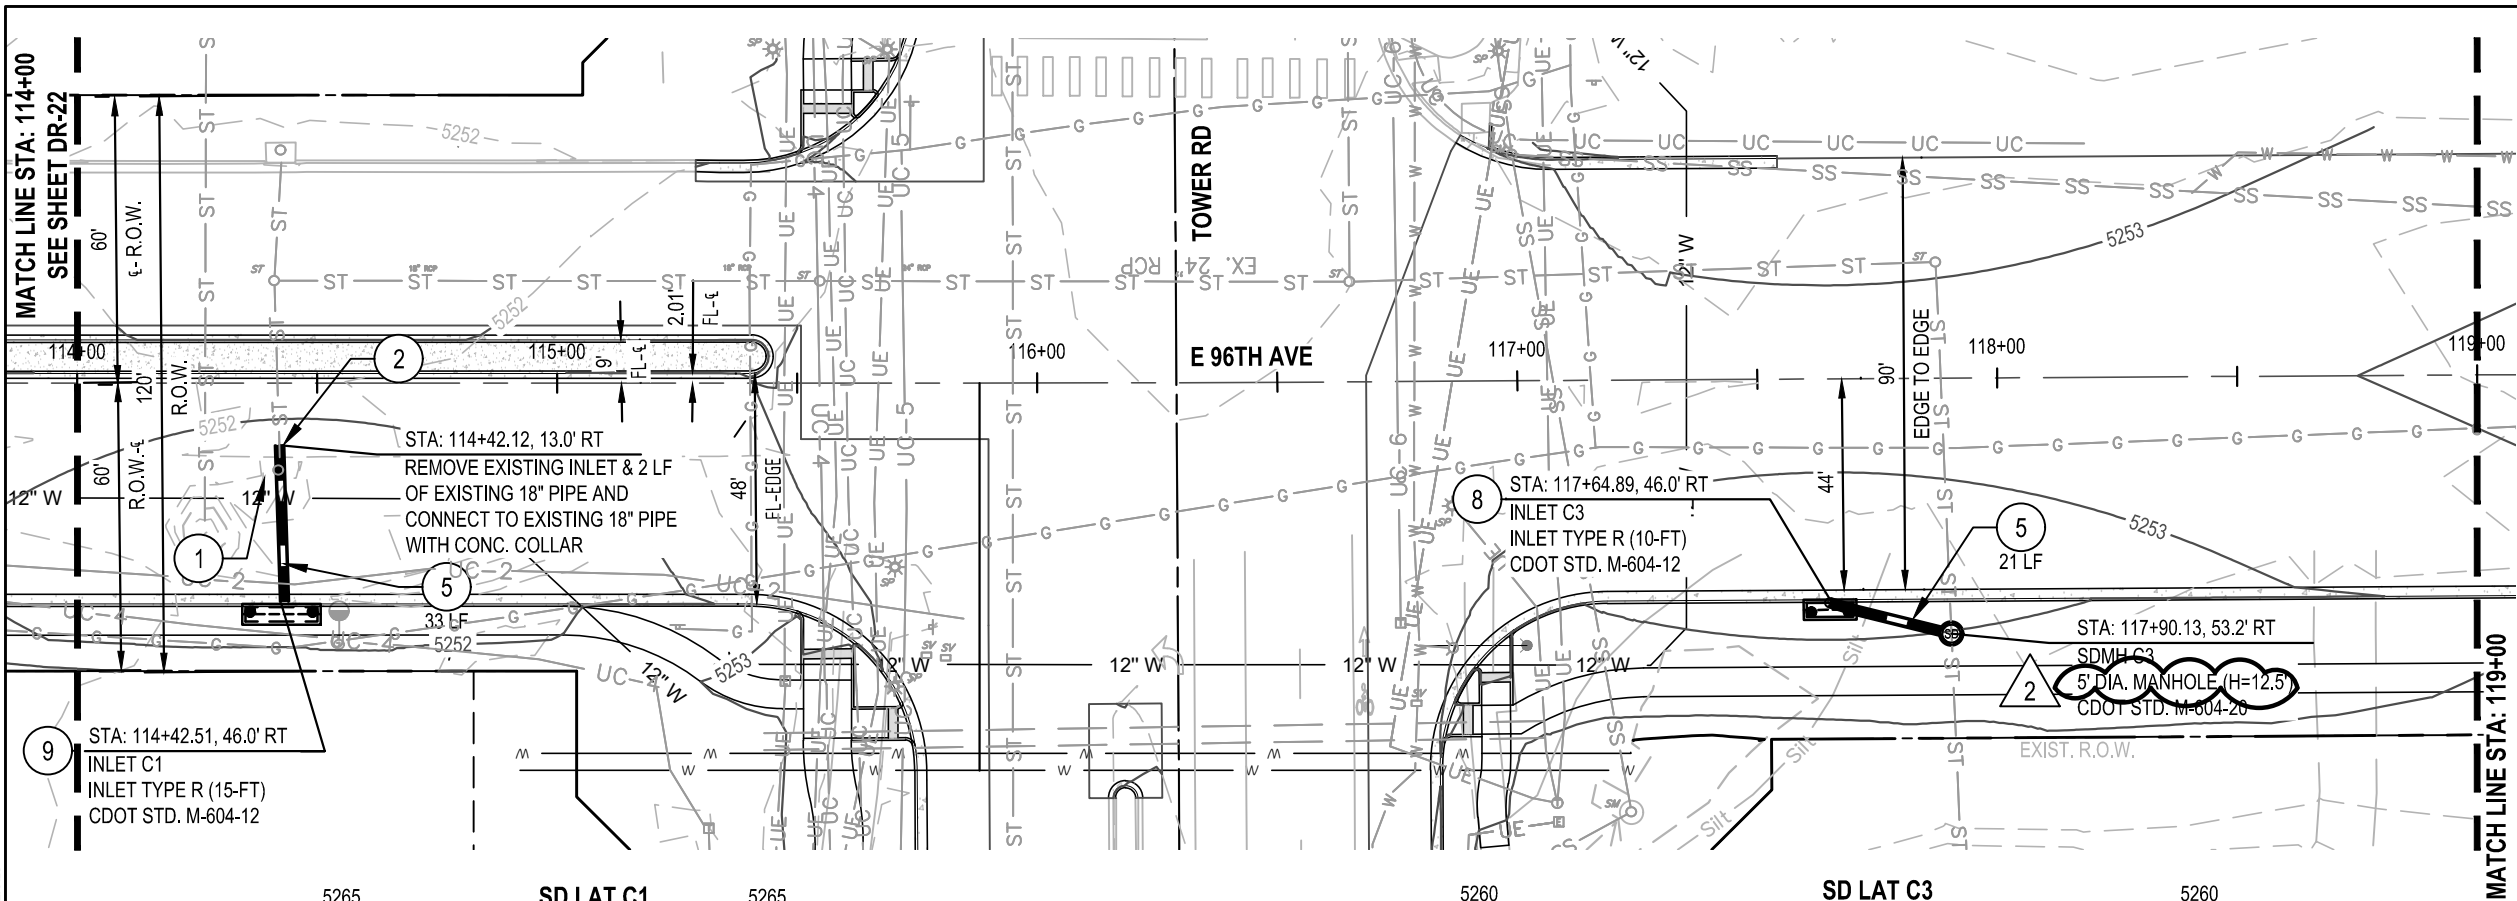

- KEYNOTES**
- 1 REMOVAL OF INLET
 - 2 REMOVAL OF PIPE
 - 3 REMOVAL OF END SECTION
 - 4 UNCLASSIFIED EXCAVATION (CHANNEL GRADING)
 - 5 18 INCH REINFORCED CONCRETE PIPE (COMPLETE IN PLACE)
 - 6 24 INCH REINFORCED CONCRETE PIPE (COMPLETE IN PLACE)
 - 7 INLET TYPE R (5 FOOT)
 - 8 INLET TYPE R (10 FOOT)
 - 9 INLET TYPE R (15 FOOT)
 - 10 MANHOLE (5 FOOT DIAMETER)
 - 11 CONCRETE RUNDOWN
 - 12 RIPRAP (9 INCH)
 - 13 24" CONCRETE END SECTION
 - 14 6" THICK CONCRETE TRAIL, SEE SHEET RY-1 FOR DETAIL
 - 15 4" THICK CRUSHER FINE TRAIL
 - 16 24 INCH REINFORCED CONCRETE PIPE (ABANDON IN PLACE)

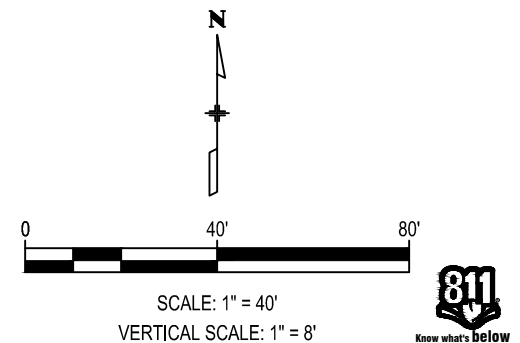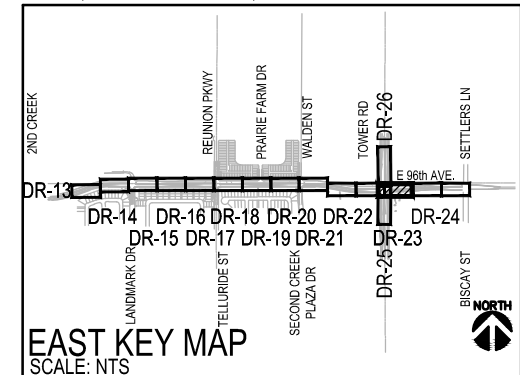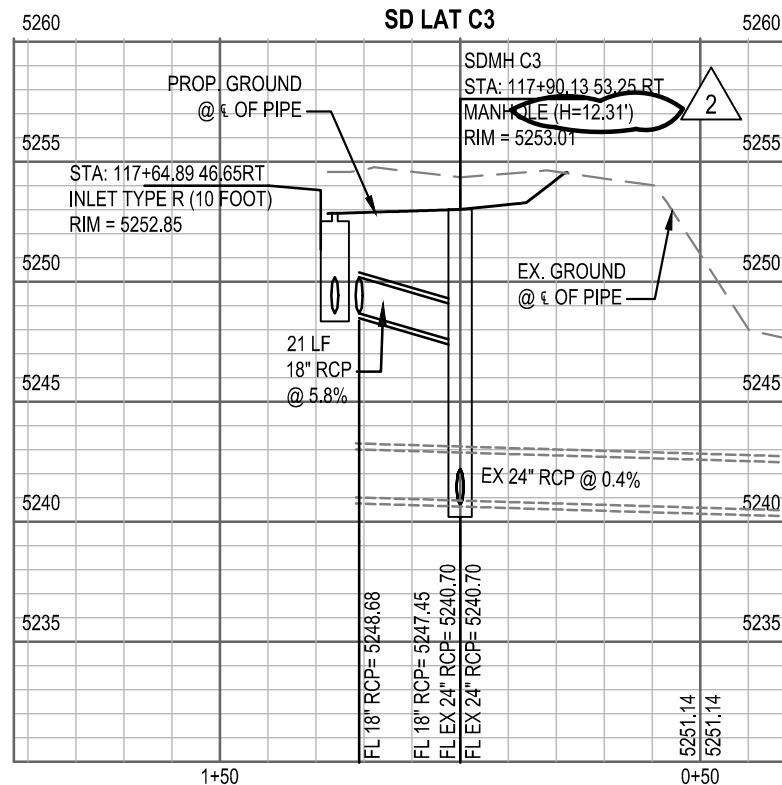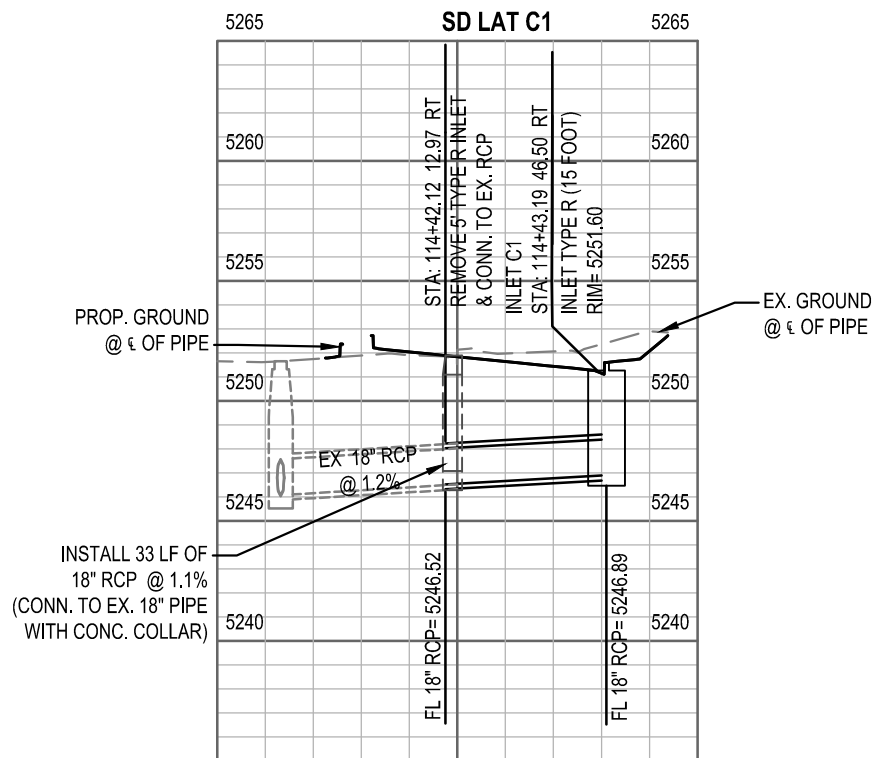

DRAWING INFORMATION

File Name
64001-C-DR-23.dwg

Date
NOVEMBER 1, 2024

Version
Autodesk Civil 3D

Design By
LJK

Checked By
RCR

INDEX OF REVISIONS

		DATE
1	BID ADDENDUM	08/09/2024
2	BID ADDENDUM	08/22/2024

DATE

Design for:


7887 E. 60th Ave.
Commerce City, CO
80022
PH 303-289-3600
www.c3gov.com

Design by:


555 17th Street
Suite 900
Denver, Co 80202
PH 303-740-7325
Huitt-Zollars.com

EAST 96TH AVENUE WIDENING
FROM CHAMBERS ROAD TO TOWER ROAD


ROADWAY DRAINAGE PLAN & PROFILE

STA 114+00 TO STA 119+00


WENDY AMANN, PE# 32040

NOVEMBER 1, 2024
DATE

THESE PLANS WERE PREPARED UNDER THE
DIRECT SUPERVISION OF WENDY AMANN, PE

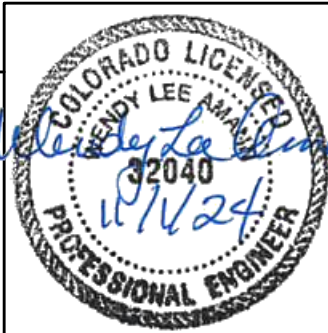

PROJECT NO

COMMERCE CITY
2022-18-PW

HUITT-ZOLLARS
R315643.01


SHEET NAME

DR-23




SHEET NO.

104 OF 315

DWG: I:\proj\315640.01 - Commerce City - 96th Ave Improvements\10 CADD & BIM\10.1 AutoCAD Sheets\86in DR\64001-C-DR-TWR.dwg USER: kiser
DATE: Nov 06, 2024 5:23pm XREFS: 564001 Civil Border 64001-C-SP-X 64001-VF-BM-X 64001-JKEY Notes 2022128 Ownership Base Map Arno 64001-CUT-X 64001-C4M4EX 64001-VJUT-X 64001-C-DR-25-LATERALS

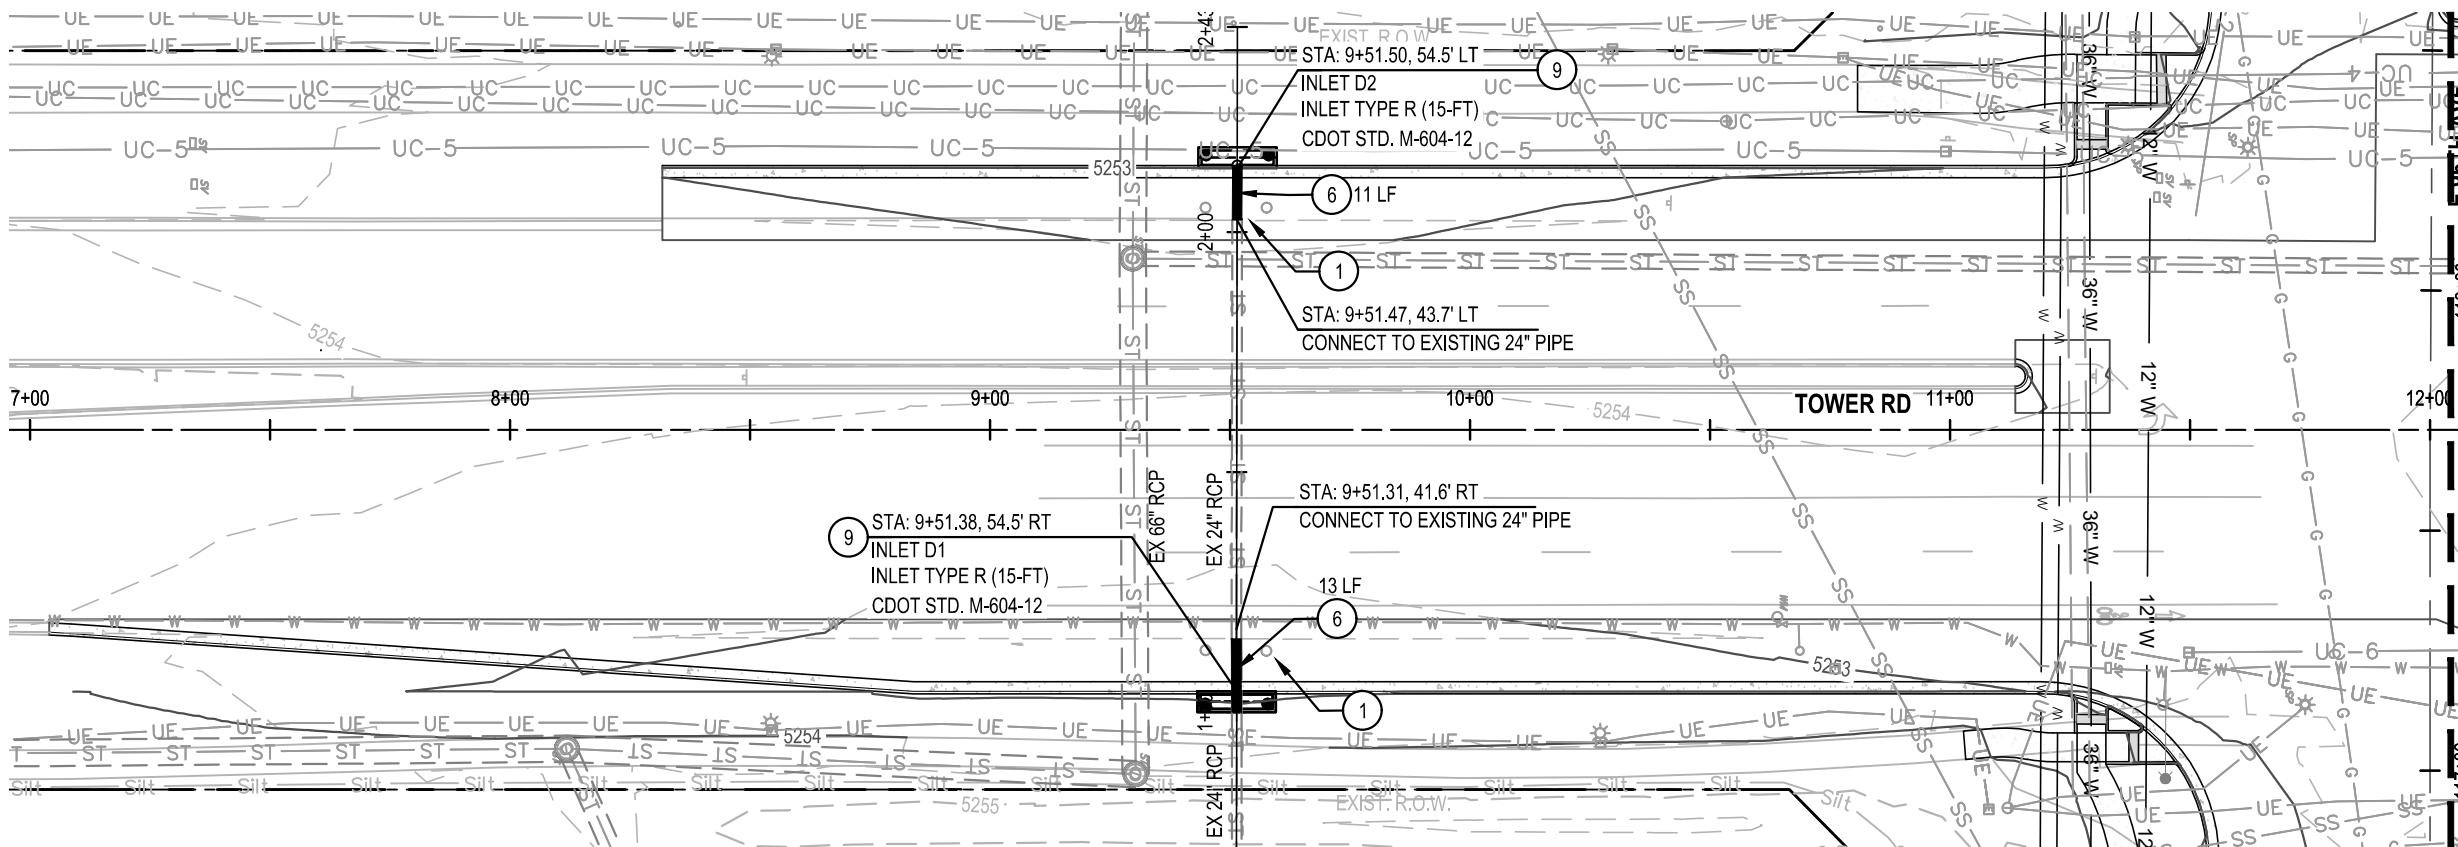

- KEYNOTES
- 1 REMOVAL OF INLET
 - 2 REMOVAL OF PIPE
 - 3 REMOVAL OF END SECTION
 - 4 UNCLASSIFIED EXCAVATION (CHANNEL GRADING)
 - 5 18 INCH REINFORCED CONCRETE PIPE (COMPLETE IN PLACE)
 - 6 24 INCH REINFORCED CONCRETE PIPE (COMPLETE IN PLACE)
 - 7 INLET TYPE R (5 FOOT)
 - 8 INLET TYPE R (10 FOOT)
 - 9 INLET TYPE R (15 FOOT)
 - 10 MANHOLE (5 FOOT DIAMETER)
 - 11 CONCRETE RUNDOWN
 - 12 RIPRAP (9 INCH)
 - 13 24" CONCRETE END SECTION
 - 14 6" THICK CONCRETE TRAIL, SEE SHEET RY-1 FOR DETAIL
 - 15 4" THICK CRUSHER FINE TRAIL
 - 16 24 INCH REINFORCED CONCRETE PIPE (ABANDON IN PLACE)

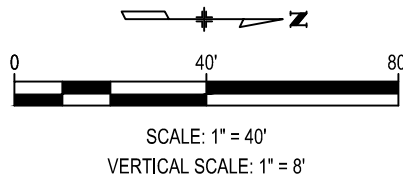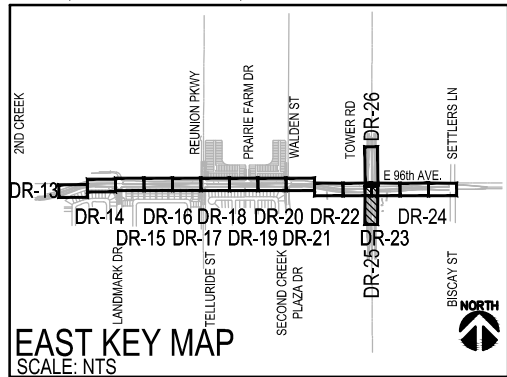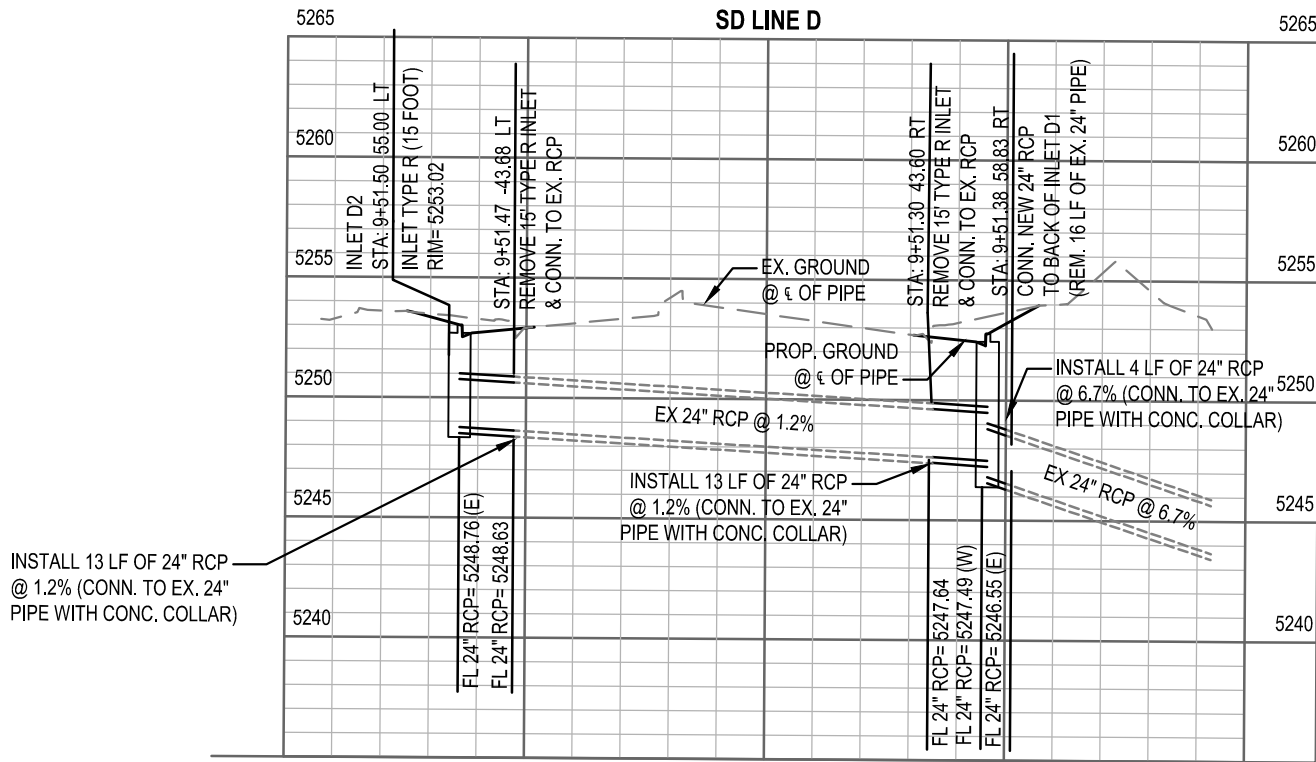

DRAWING INFORMATION

File Name
64001-C-DR-TWR.dwg

Date
NOVEMBER 1, 2024

Version
Autodesk Civil 3D

Design By
LJK

Checked By
RCR

INDEX OF REVISIONS

DATE	

Design for:


7887 E. 60th Ave.
Commerce City, CO
80022
PH 303-289-3600
www.c3gov.com

Design by:


555 17th Street
Suite 900
Denver, Co 80202
PH 303-740-7325
Huitt-Zollars.com

EAST 96TH AVENUE WIDENING
FROM CHAMBERS ROAD TO TOWER ROAD


ROADWAY DRAINAGE PLAN & PROFILE

STA 7+00 TO STA 12+00 (TOWER RD)


WENDY AMANN, PE# 32040

NOVEMBER 1, 2024
DATE

THESE PLANS WERE PREPARED UNDER THE
DIRECT SUPERVISION OF WENDY AMANN, PE

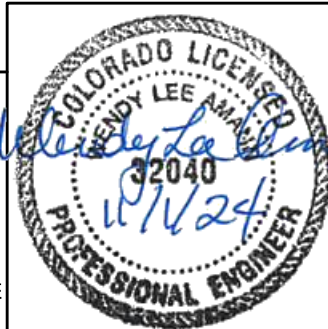

PROJECT NO

COMMERCE CITY
2022-18-PW

HUITT-ZOLLARS
R315640.01



SHEET NAME

DR-25

SHEET NO.

106 OF 315



- 1 REMOVAL OF INLET
- 2 REMOVAL OF PIPE
- 3 REMOVAL OF END SECTION
- 4 UNCLASSIFIED EXCAVATION (CHANNEL GRADING)
- 5 18 INCH REINFORCED CONCRETE PIPE (COMPLETE IN PLACE)
- 6 24 INCH REINFORCED CONCRETE PIPE (COMPLETE IN PLACE)
- 7 INLET TYPE R (5 FOOT)
- 8 INLET TYPE R (10 FOOT)
- 9 INLET TYPE R (15 FOOT)
- 10 MANHOLE (5 FOOT DIAMETER)
- 11 CONCRETE RUNDOWN
- 12 RIPRAP (9 INCH)
- 13 24" CONCRETE END SECTION
- 14 6" THICK CONCRETE TRAIL, SEE SHEET RY-1 FOR DETAIL
- 15 4" THICK CRUSHER FINE TRAIL
- 16 24 INCH REINFORCED CONCRETE PIPE (ABANDON IN PLACE)

 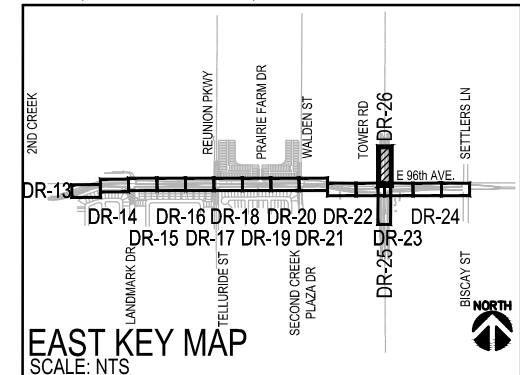

SCALE: 1" = 40'
VERTICAL SCALE: 1" = 8'



	PROJECT NO
	COMMERCE CITY 2022-18-PW
	HUITT-ZOLLARS R315643.01
	SHEET NAME
	DR-26
SHEET NO.	
107 OF 315	

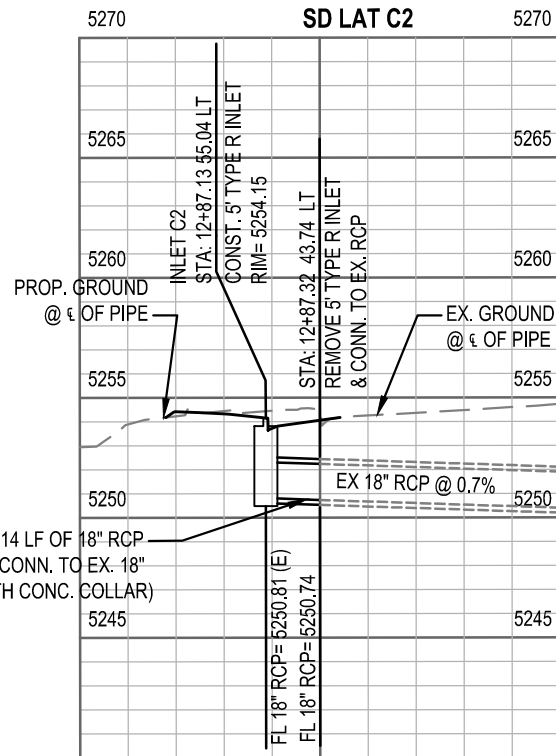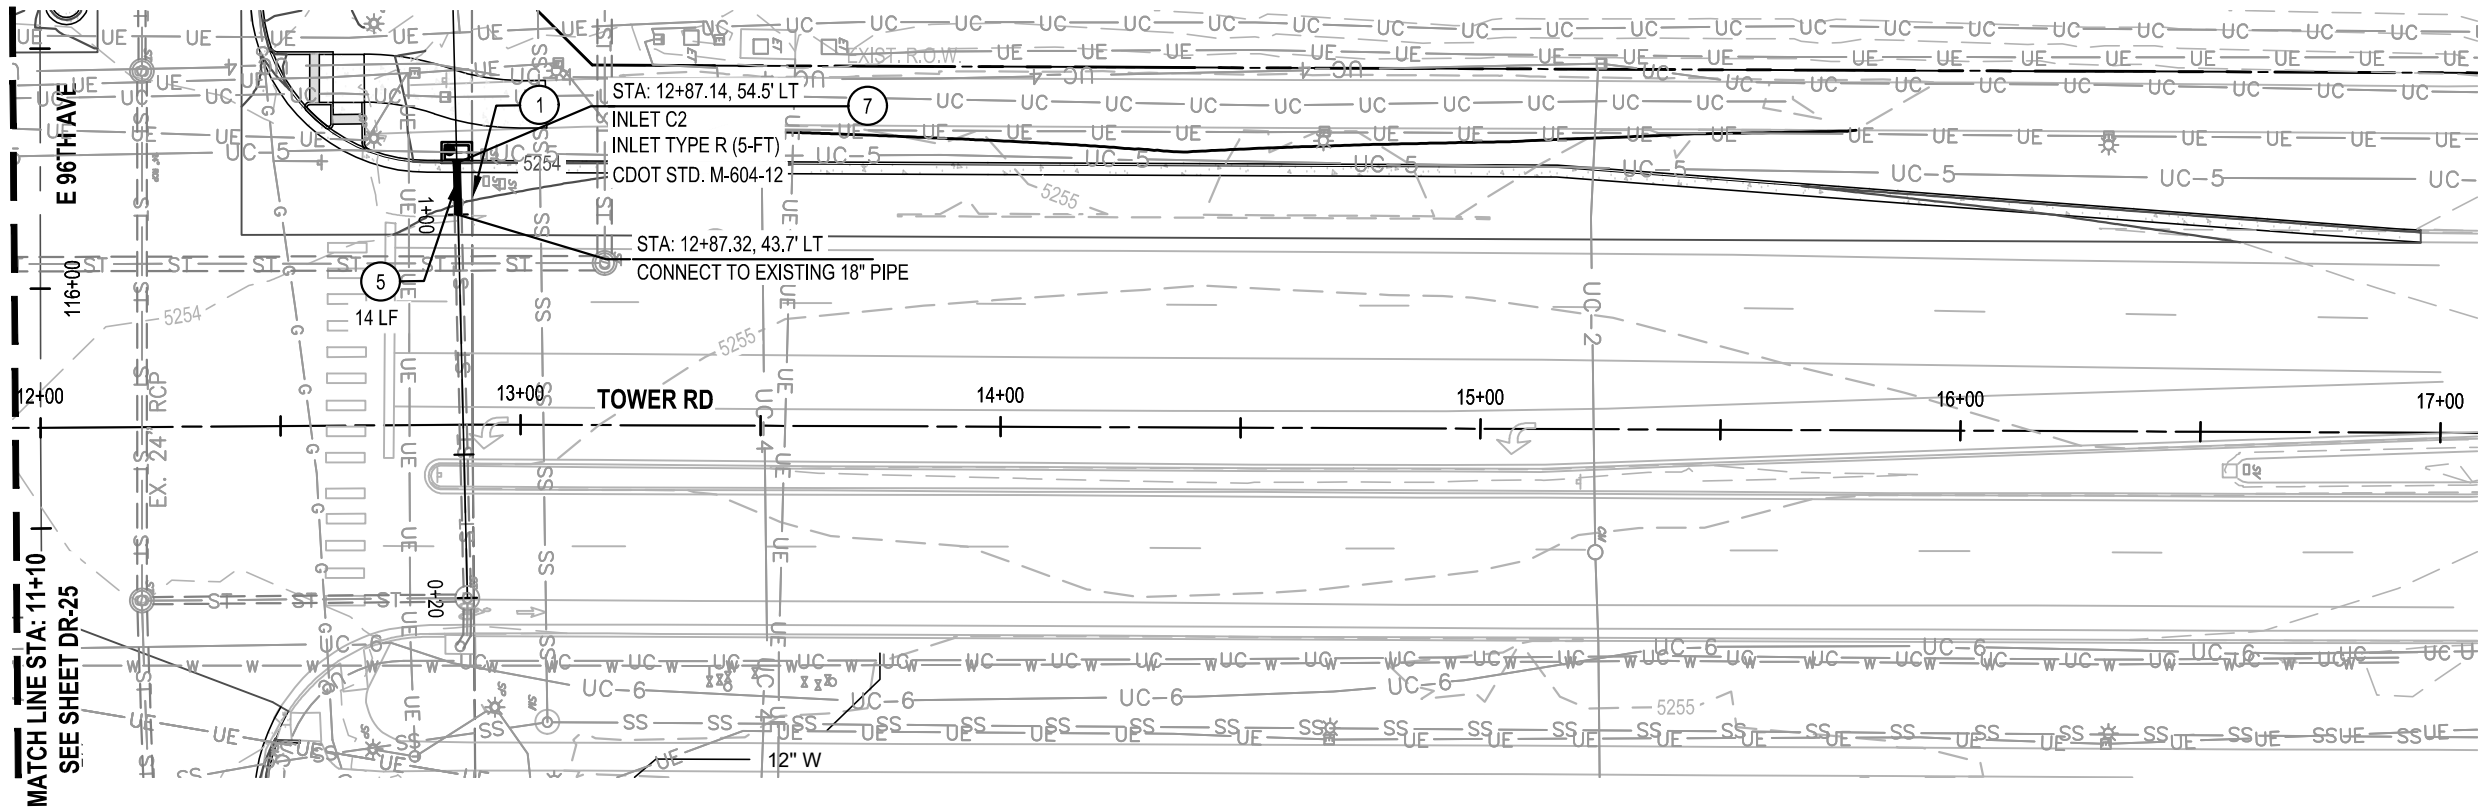

DRAWING INFORMATION

File Name
64001-C-DR-TWR.dwg

Date
NOVEMBER 1, 2024

Version
Autodesk Civil 3D

Design By
SAB

Checked By

INDEX OF REVISIONS

DATE

Design for:

Commerce
CITY
7887 E. 60th Ave.
Commerce City, CO
80022
PH 303-289-3600
www.c3gov.com

Design by:

HUITT
ZOLLARS
555 17th Street
Suite 900
Denver, Co 80202
PH 303-740-7325
Huitt-Zollars.com

EAST 96TH AVENUE WIDENING
FROM CHAMBERS ROAD TO TOWER ROAD

ROADWAY DRAINAGE PLAN & PROFILE

STA 12+00 TO STA 17+00 (TOWER RD)

WENDY AMANN, PE# 32040

NOVEMBER 1, 2024
DATE

THESE PLANS WERE PREPARED UNDER THE
DIRECT SUPERVISION OF WENDY AMANN, PE

DWG: I:\proj\315640.01 - Commerce City - 96th Ave Improvements\10 CADD & BIM\10.1 AutoCAD Sheets\6th SW\64001-C-RS-0.1.dwg USER: kser
DATE: Nov 08, 2024 5:26pm XREFS: 564001 Civil Border

TABULATION OF SIGNS													
						202-00810	210-00815		614-00214	3 614-01736	614-00011		
						REMOVAL OF GROUND SIGN (EA)	RESET GROUND SIGN (EA)	No. of POSTS (EA)	STEEL SIGN POST (1.75X1.75 IN) (LF)	STEEL SIGN GROUND STUB BASE (36 INCH) (EA) 3	SIGN PANEL - (SF)		
SIGN	SIGN LEGEND	SIGN CODE	LOCATION	SIDE	SIGN PANEL SIZE						CLASS I	CLASS II	CLASS III
1	KEEP RIGHT	R4-7	3+62.04	RT	30x36								
2	SPEED LIMIT 45	R2-1 (45)	4+87.61	LT	30X36			1	14	1	7.50		
3	INTERSECTION LANE CONTROL	R3-6R	5+75.95	RT									
4	COMMERCE CITY ADOPT A STREET THANK YOU	(SPECIAL)	11+21.02	RT			1	1	14	1			
5	FAITH VENTURE CHURCH	(SPECIAL)	11+21.02	RT			1	1					
6	SPEED LIMIT 45	R2-1 (45)	14+24.25	RT	30X36	1		1	14	1	7.50		
7	RIGHT LANE MUST TURN RIGHT	R3-7R	14+77.31	LT	36X36			1	15	1	7.50		
8	SIDE ROAD WARNING	W2-2	15+49.05	LT									
9	45 MPH	W13-1P	17+01.69	LT	18X18								
10	SPEED LIMIT 45	R2-1 (45)	20+62.35	LT	30X36	1		1	14	1	7.50		
11	SPEED LIMIT 45	R2-1 (45)	24+87.10	RT	30X36								
12	RIGHT LANE MUST TURN RIGHT	R3-7R	25+36.48	LT	36X36			1	15	1	7.50		
13	TRUCKERS COMPRESSION RELEASE BRAKES RESTRICTED	(SPECIAL)	32+28.72	RT			1	1	18	1			INC'L FLASHING BEACON
14	RIGHT LANE MUST TURN RIGHT	R3-7R	32+47.25	LT	30X36								
15	SPEED LIMIT 45	R2-1 (45)	34+00.00	LT	30X36	1		1	14	1	7.50		
16	SPEED LIMIT 45	R2-1 (45)	37+76.41	RT	30X36	1		1	14	1	7.50		
17	RIGHT LANE MUST TURN RIGHT	R3-7R	37+77.26	LT	36X36			1	15	1	7.50		
18	RIGHT LANE MUST TURN RIGHT	R3-7R	44+92.45	LT	36X36			1	15	1	7.50		
19	SPEED LIMIT 45	R2-1 (45)	47+38.53	LT	30X36	1		1	14	1	7.50		
20	SPEED LIMIT 45	R2-1 (45)	52+65.90	RT	30X36	1		1	14	1	7.50		
21	BRIDGE ICES BEFORE ROAD	W8-13	59+97.98	RT	36X36		1	1	17	1	9.00		
22	SPEED LIMIT 45	R2-1 (45)	73+37.18	RT	30X36	1		1	14	1	7.50		
23	SPEED LIMIT 45	R2-1 (45)	73+37.28	LT	30X36	1		1	14	1	7.50		
24	SPEED LIMIT 45	R2-1 (45)	83+35.34	LT	30X36	1		1	14	1	7.50		
25	SPEED LIMIT 45	R2-1 (45)	83+50.00	RT	30X36								
26	TRAFFIC SIGNAL (SYMBOL)	W3-3	85+79.27	RT	36X36		1	1	17	1	9.00		
27	CROSS ROAD (SYMBOL)	W2-1	87+36.55	LT	30X30		1	1	17	1	6.25		
28	SCHOOL CROSSING (SYMBOL)	S1-1	87+74.66	RT	36X36		1	1	17	1	9.00		
29	AHEAD	W16-9P	87+74.66	RT	24X12		1						
30	RIGHT LANE MUST TURN RIGHT	R3-7R	88+02.52	RT	36x36			1	15	1	9.00		
31	SPEED LIMIT 45	R2-1 (45)	92+14.36	RT	30X36			1	14	1	7.50		
32	SPEED LIMIT 45	R2-1 (45)	92+31.04	LT	30X36	1		1	14	1	7.50		
33	SPEED LIMIT 45	R2-1 (45)	99+28.69	RT	30X36			1	14	1	7.50		
34	RIGHT LANE MUST TURN RIGHT	R3-7R	101+13.67	RT	36X36			1	15	1	7.50		
35	SPEED LIMIT 45	R2-1 (45)	105+27.98	RT	30X36			1	14	1	7.50		
36	RIGHT LANE MUST TURN RIGHT	R3-7R	114+00.24	RT	36X36			1	15	1	7.50		
TOTAL						10	8	28	401	27	192.25		
NOTE: THE CONTRACTOR SHALL REMOVE AND REPLACE EXISTING ROADWAY SIGNS AT THE SAME TIME, UNLESS OTHERWISE DIRECTED BY THE CITY.													
OTHERWISE DIRECTED BY THE CITY													

DRAWING INFORMATION

File Name	64001-C-RS-0.1.dwg
Date	NOVEMBER 1, 2024
Version	Autodesk Civil 3D
Design By	SAB
Checked By	RCR

INDEX OF REVISIONS

1	BID ADDENDUM	08/09/2024
2	BID ADDENDUM	08/22/2024
3	ISSUED FOR CONSTRUCTION	11/01/2024

Design for:



Design by:




EAST 96TH AVENUE WIDENING
FROM CHAMBERS ROAD TO TOWER ROAD

TABULATION OF SIGNS

Wendy Lee Amann
WENDY AMANN, PE# 32040

NOVEMBER 1, 2024
DATE

THESE PLANS WERE PREPARED UNDER THE
DIRECT SUPERVISION OF WENDY AMANN, PE

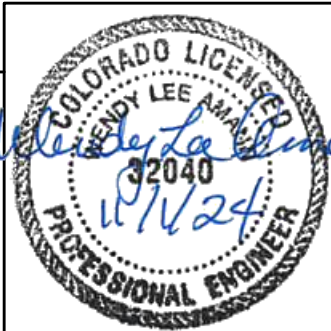

PROJECT NO

COMMERCE CITY
2022-18-PW

HUITT-ZOLLARS
R315640.01

SHEET NAME

RS-0.1

SHEET NO.

111 OF 315



TABULATION OF PAVEMENT MARKINGS															
		PAVEMENT MARKING - LF						SYMBOL/WORD - SF						STOP BAR/XWALK - LF	
		KEYNOTE #1	KEYNOTE #2	KEYNOTE #3	KEYNOTE #12	KEYNOTE #11	KEYNOTE #5	KEYNOTE #6	KEYNOTE #6	THRU/	KEYNOTE #7	KEYNOTE #6	KEYNOTE #8	KEYNOTE #9	KEYNOTE #10
		KEYNOTE #13	KEYNOTE #4					MERGE	TURN	TURN		THRU			
								ARROW	ARROW	ARROW	ONLY	ARROW	BICYCLE	STOP	CROSS
		EDGE	CHANNELIZE	LANE	CENTER			STENCIL	STENCIL	STENCIL	STENCIL	STENCIL	STENCIL	BAR	WALK
					DOUBLE		LANE	58.0	16.1	27.0	22.5	12.1	11.9		
		WHITE	WHITE	WHITE	YELLOW	CROSS	DROP/								WHITE
		SOLID	SOLID	SKIP	SOLID	HATCH	AUX LINE	WHITE	WHITE	WHITE	WHITE	WHITE	WHITE	WHITE	CONTINEN-
STATION	DESCRIPTION	6 INCH	8 INCH	4 INCH	4 INCH	8 INCH	8 INCH	SOLID	SOLID	SOLID	SOLID	SOLID	SOLID	SOLID	TAL
E 96TH AVE															
2+93.59 TO 4+00	2-LANE TO 4-LANE TRANSITION	107	1,931		186	11									
4+00 TO 14+00	4-LANE DIVIDED ROAD	397	870	86	1,150	204	75	116.0	80.5	54.0	22.5			93	86
14+00 TO 24+00	4-LANE DIVIDED ROAD		1,239	213			288	116.0	64.4						
24+00 TO 34+00	4-LANE DIVIDED ROAD		854	477			117	58.0	80.5						
34+00 TO 44+00	4-LANE DIVIDED ROAD		868	452			57		64.4						
44+00 TO 54+00	4-LANE DIVIDED ROAD		639	460			108		80.5						
54+00 TP 64+00	4-LANE DIVIDED ROAD			501			15								
64+00 TO 74+00	4-LANE DIVIDED ROAD		26	500			57								
74+00 TO 84+00	4-LANE DIVIDED ROAD		1,492	487			124	232.0	96.6		22.5			148	416
84+00 TO 94+00	4-LANE DIVIDED ROAD		1,452	478			136	116.0	128.8					145	80
94+00 TO 104+00	4-LANE DIVIDED ROAD		1,450	476			187		144.9						
104+00 TO 114+00	4-LANE DIVIDED ROAD		1,035	611			84	58.0	144.9						
114+00 TO 124+00	4-LANE DIVIDED ROAD	645	2,090	175	1,434	373	77	174.0	112.7					212	553
124+00 TO 129+00	4-LANE DIVIDED ROAD	78			122										
TOWER RD															
7+00.00 TO 17+00	RECONFIGURED 4-LANE DIVIDED ROAD		2,955	353				58.0	193.2			60.5	59.5		
CHAMBERS RD															
0+00 TO 5+00	4-LANE INTERSECTION	239	182		245				64.4	54.0				71	
TOTAL, LF		1,466	17,083	5,269	3,137	588	1,325							669	
TOTAL, SF		489	11,389	439	1,046	392	146	928.0	1,255.8	108.0	45.0	60.5	59.5	1338	1135

SUMMARY OF PAVEMENT MARKING QUANTITIES							
	627-00005  EPOXY PAVEMENT MARKING (GAL)		627-30205  THERMOPLASTIC PAVEMENT MARKING (WORD-SYMBOL) (SF)		627-30210  THERMOPLASTIC PAVEMENT MARKING (XWALK-STOP LINE) (SF)		
COLOR							
WHITE	118		2,458		2,473		
YELLOW	3						
TOTAL	121		2,458		2,473		
NOTE:							
1. TEMPORARY PAVEMENT MARKINGS (PAINT) SHALL NOT BE MEASURED AND PAID FOR SEPARATELY, BUT SHALL BE INCLUDED IN THE WORK							
2. REMOVAL OF PAVEMENT MARKINGS SHALL NOT BE MEASURED AND PAID FOR SEPARATELY, BUT							

DRAWING INFORMATION		INDEX OF REVISIONS	DATE
File Name 64001-C-RS-0.2.dwg		BID ADDENDUM	08/09/2024
		BID ADDENDUM	08/22/2024
Date NOVEMBER 1, 2024		ISSUED FOR CONSTRUCTION	11/01/2024
			
Version Autodesk Civil 3D			
Design By SAB			
Checked By RCR			

Design for:	Design by:
 Commerce CITY	 HUITT ZOLLARS
7887 E. 60th Ave. Commerce City, CO 80022 PH 303-289-3600 www.c3gov.com	555 17th Street Suite 900 Denver, Co 80202 PH 303-740-7325 Huitt-Zollars.com


EAST 96TH AVENUE WIDENING FROM CHAMBERS ROAD TO TOWER ROAD

TABULATION & SUMMARY OF PAVEMENT MARKINGS

Wendy Lee Amann
WENDY AMANN, PE# 32040

NOVEMBER 1, 2024
DATE


THESE PLANS WERE PREPARED UNDER THE
DIRECT SUPERVISION OF WENDY AMANN, PE

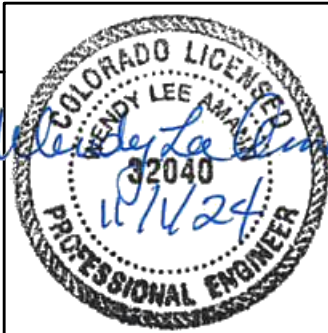


PROJECT NO	
COMMERCE CITY 2022-18-PW	
HUITT-ZOLLARS <i>[Signature]</i> K315640.01	
SHEET NAME	
RS-0.2	
SHEET NO.	
112 OF 315	



DWG: h:\p01\31940.01 - Commerce City - 96th Ave Improvements\10 CADD & BIM\10.1 AutoCAD\Sheets\8th SM\64001_C-SM-0.dwg USER: kiser
DATE: Nov 08, 2024 5:26pm XREFS: 64001_Civil Border 64001_VF-Bldg-X 64001-VF-Bldg-X 64001-C-SP-X (Shipping) 64001-C-KN-W-X 64001-VUT-X

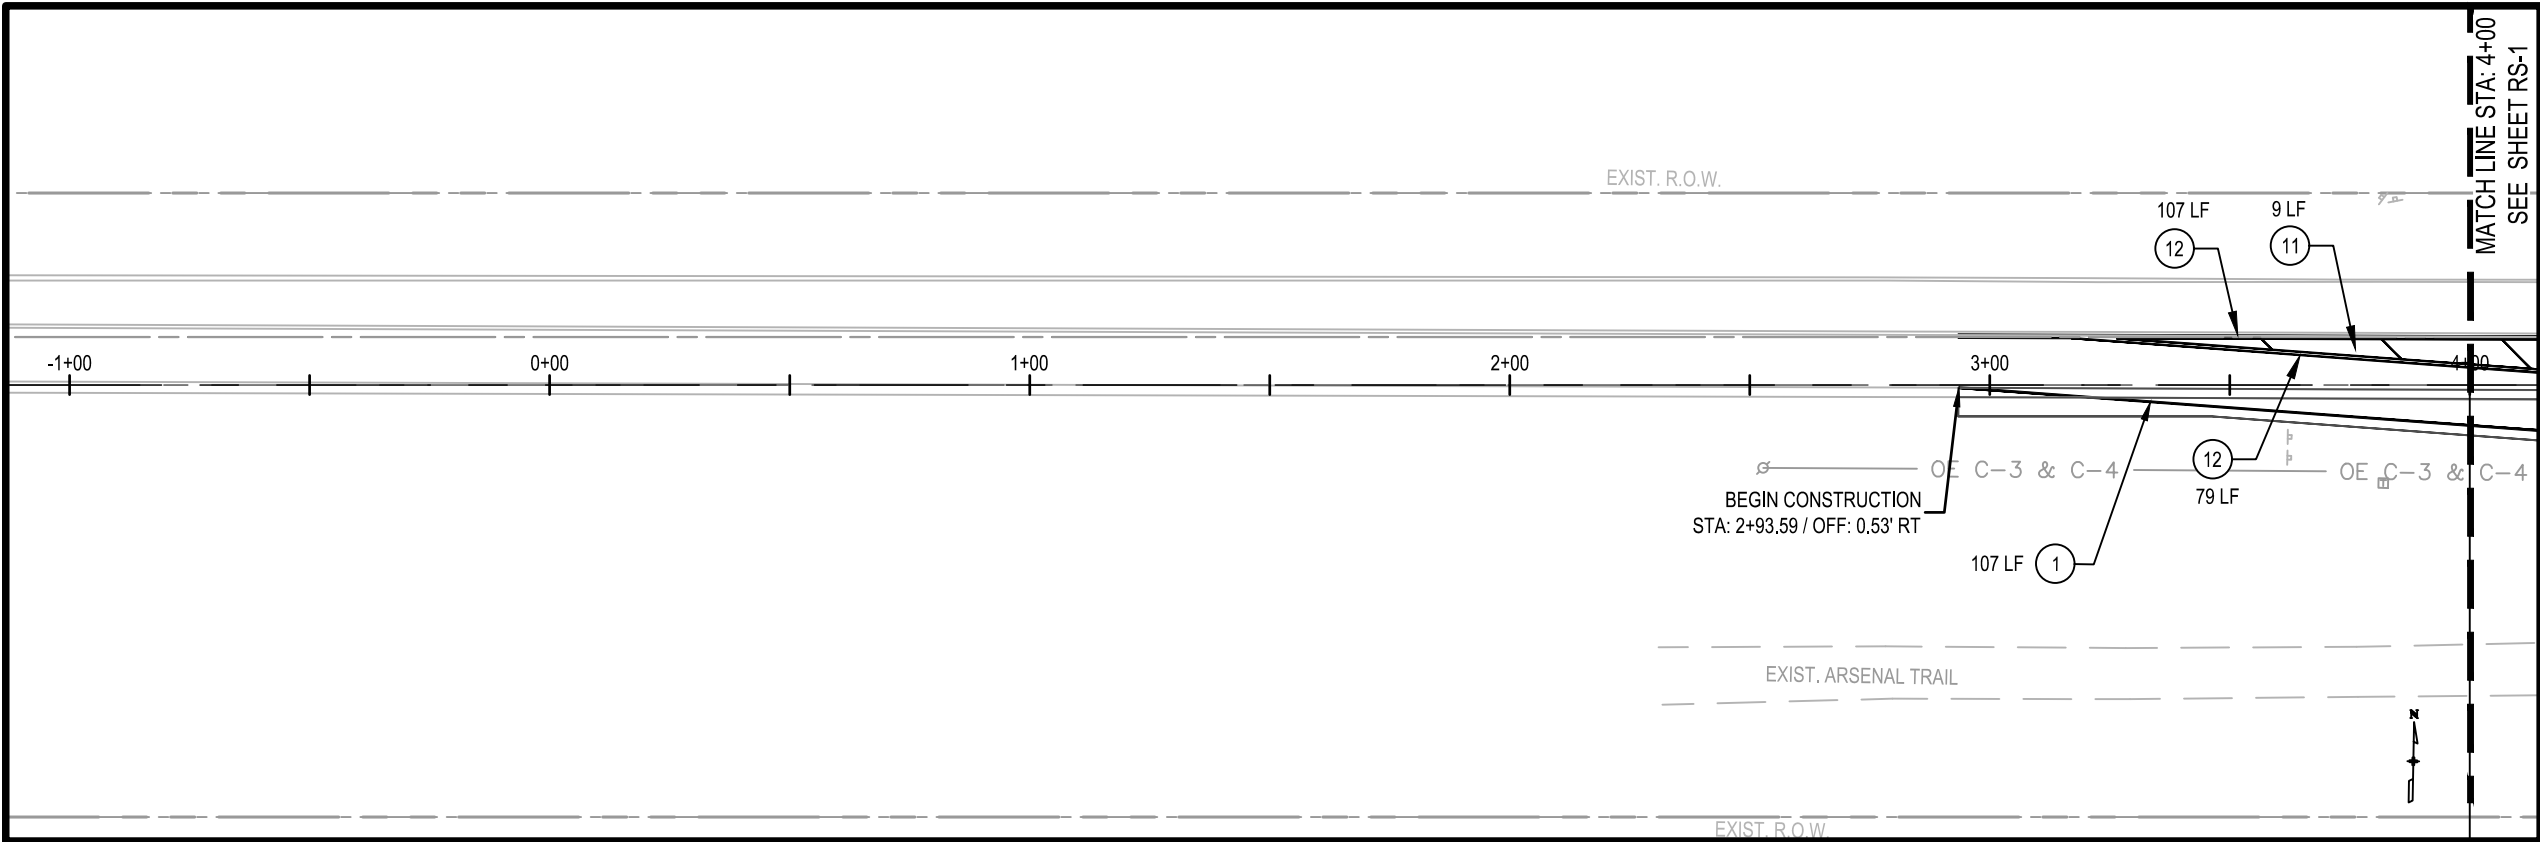


- KEYNOTES**
- 1 6" SOLID WHITE EDGE LINE
 - 2 8" SOLID WHITE CHANNELIZING LINE
 - 3 4" DASHED WHITE SKIP STRIPE LINE
 - 4 8" SOLID WHITE
 - 5 8" LANE DROP / AUX LINES
 - 6 WHITE ARROW SYMBOL
 - 7 WHITE WORD SYMBOL
 - 8 WHITE BICYCLE SYMBOL
 - 9 24" SOLID WHITE STOP BAR
 - 10 24" WHITE CONTINENTAL CROSS WALK
 - 11 8" YELLOW CROSS-HATCHING LINE
 - 12 4" DOUBLE YELLOW

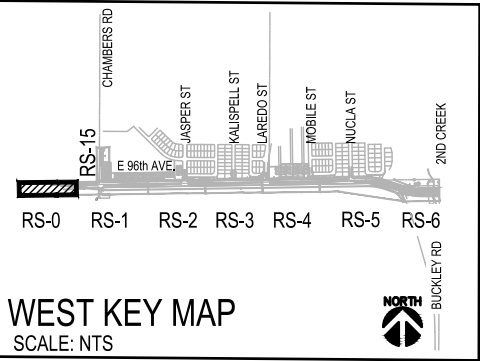

LEGEND

- PROPOSED POLE SIGN LOCATION
- EXISTING POLE SIGN LOCATION

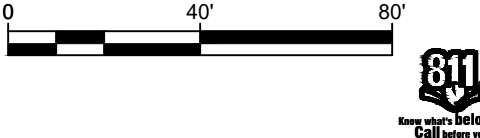

DRAWING INFORMATION		INDEX OF REVISIONS	DATE
File Name	64001_C-SM-0.dwg		
Date	NOVEMBER 1, 2024		
Version	Autodesk Civil 3D		
Design By	LJK		
Checked By	RCR		

Design for:

7887 E. 60th Ave.
Commerce City, CO 80022
PH 303-289-3600
www.c3gov.com

Design by:

555 17th Street
Suite 900
Denver, Co 80202
PH 303-740-7325
Huiitt-Zollars.com

EAST 96TH AVENUE WIDENING
FROM CHAMBERS ROAD TO TOWER ROAD


ROADWAY SIGNING & PAVEMENT MARKING PLAN

STA 0+00 TO STA 4+00



WENDY AMANN, PE# 32040
NOVEMBER 1, 2024
DATE
THESE PLANS WERE PREPARED UNDER THE
DIRECT SUPERVISION OF WENDY AMANN, PE

Wendy Lee Amann
32040
NOV 11/24

PROJECT NO	COMMERCE CITY 2022-18-PW
SHEET NAME	HUITT-ZOLLARS R315649.01
SHEET NO.	RS-0
	113 OF 315

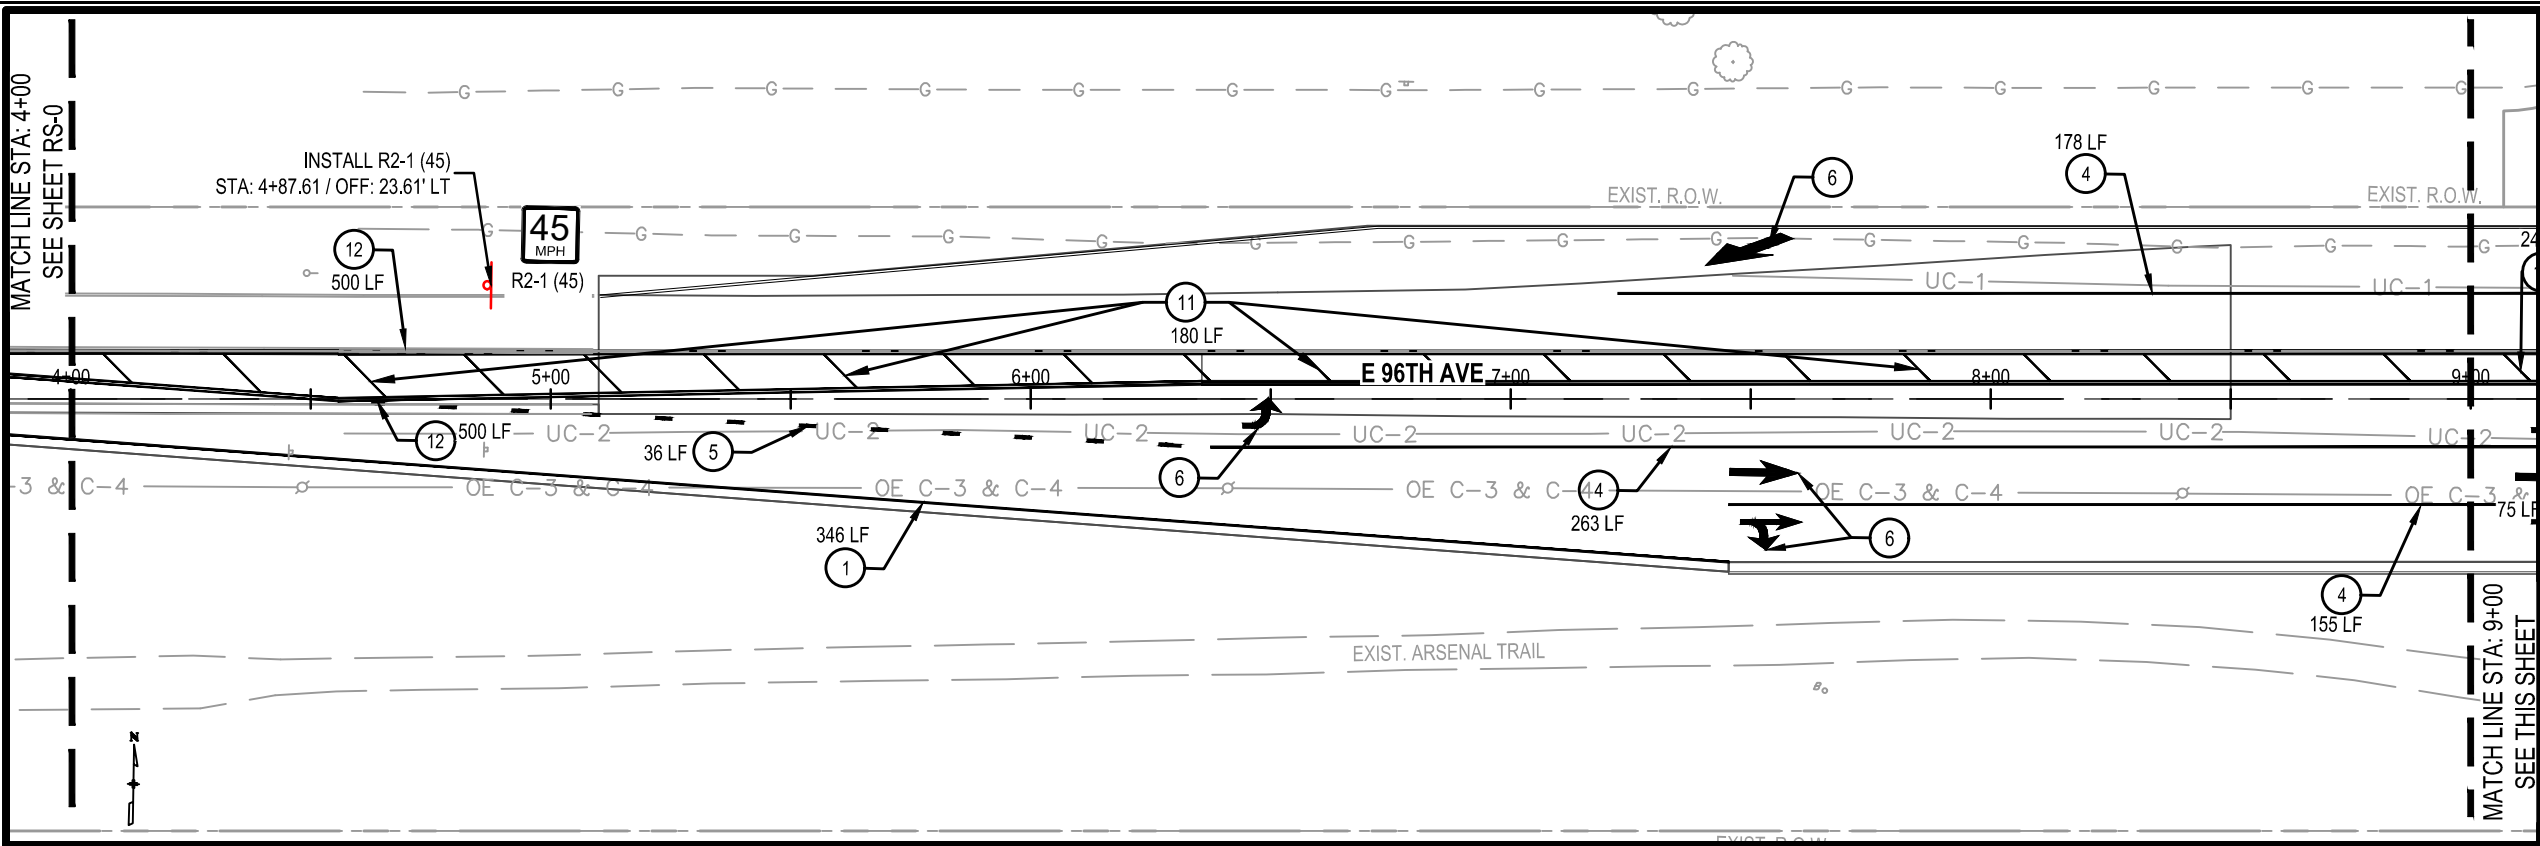

- KEYNOTES**
- 1 6" SOLID WHITE EDGE LINE
 - 2 8" SOLID WHITE CHANNELIZING LINE
 - 3 4" DASHED WHITE SKIP STRIPE LINE
 - 4 8" SOLID WHITE
 - 5 8" LANE DROP / AUX LINES
 - 6 WHITE ARROW SYMBOL
 - 7 WHITE WORD SYMBOL
 - 8 WHITE BICYCLE SYMBOL
 - 9 24" SOLID WHITE STOP BAR
 - 10 24" WHITE CONTINENTAL CROSS WALK
 - 11 8" YELLOW CROSS-HATCHING LINE
 - 12 4" DOUBLE YELLOW

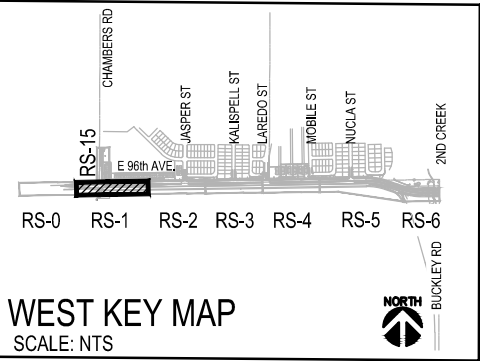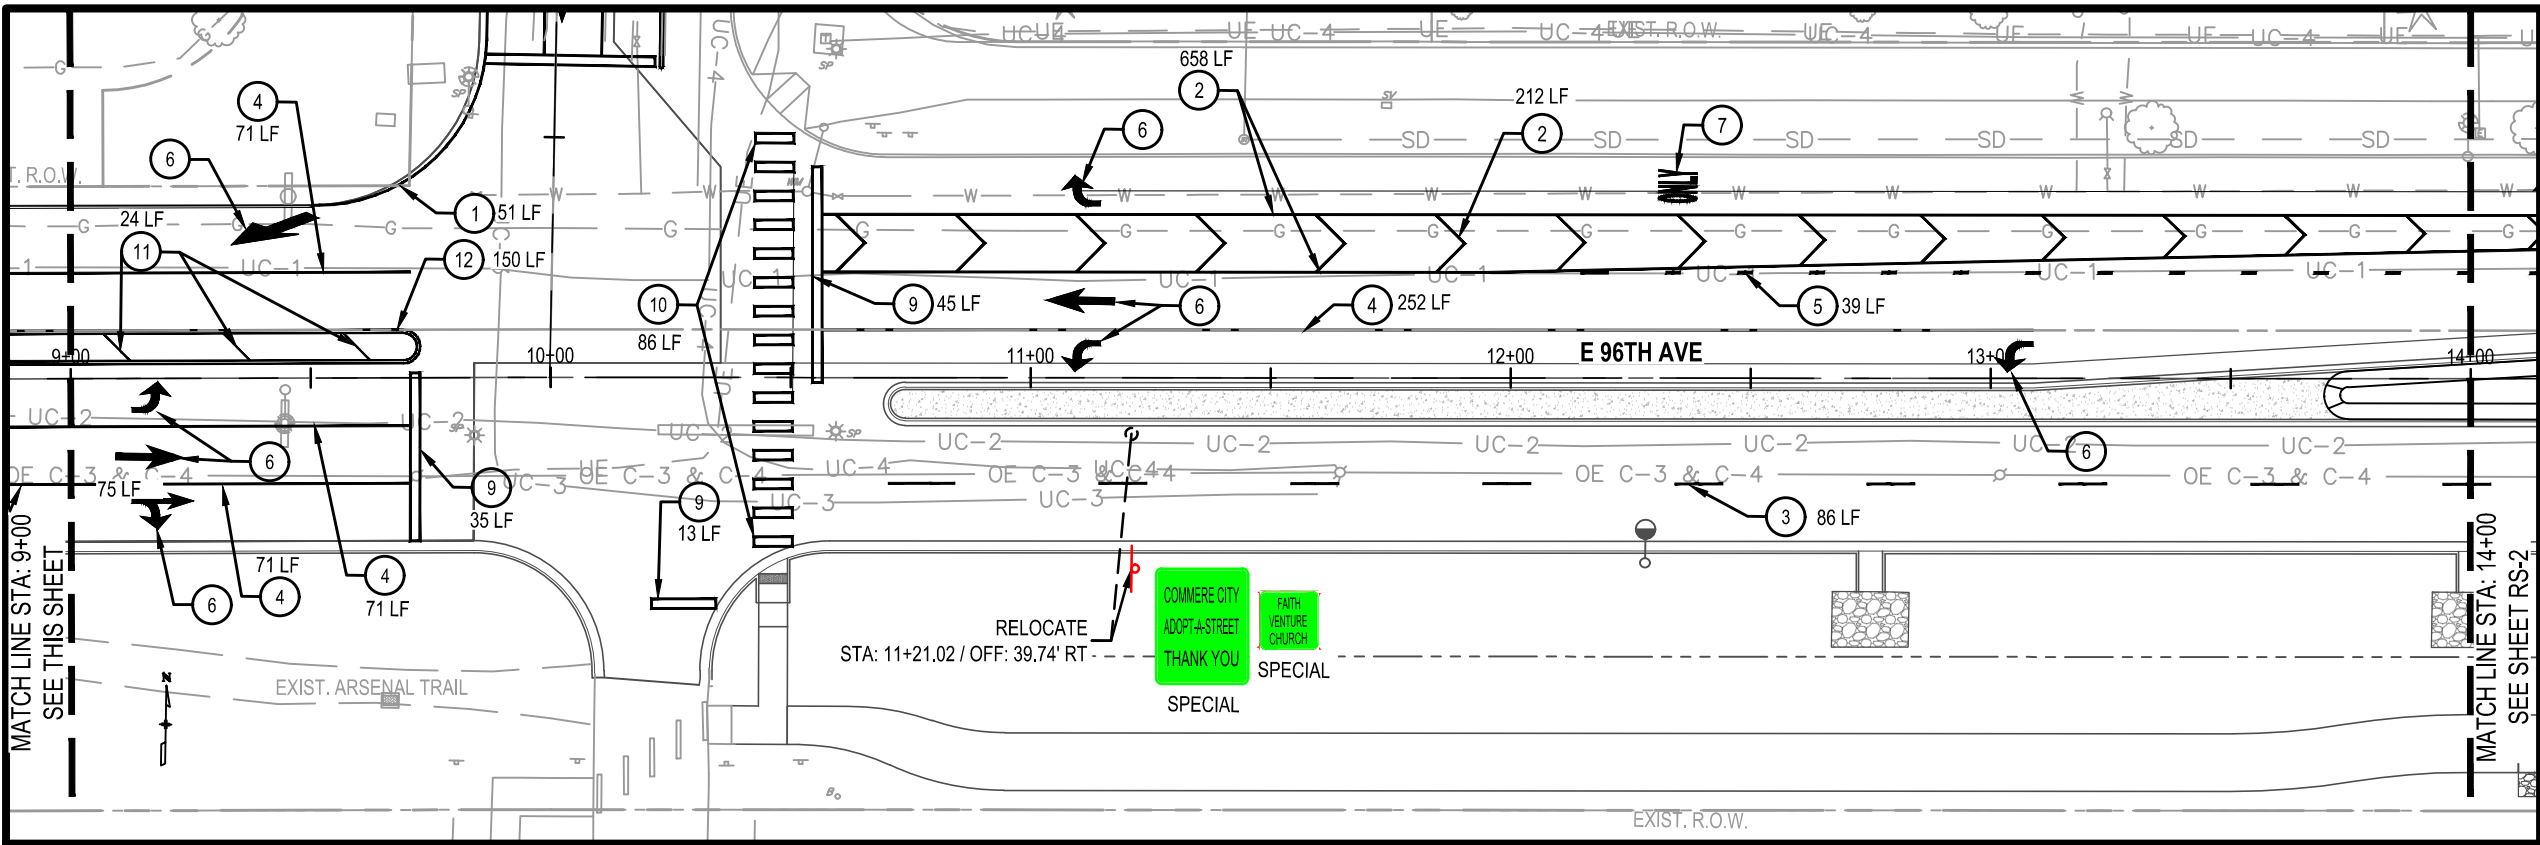

- LEGEND**
- PROPOSED POLE SIGN LOCATION
 - EXISTING POLE SIGN LOCATION

DRAWING INFORMATION		INDEX OF REVISIONS	DATE
File Name	64001_C-SM-1.dwg		
Date	NOVEMBER 1, 2024		
Version	Autodesk Civil 3D		
Design By	LJK		
Checked By	RCR		

Design for:
Commerce City
7887 E. 60th Ave.
Commerce City, CO 80022
PH 303-289-3600
www.c3gov.com

Design by:
HUITT ZOLLARS
555 17th Street
Suite 900
Denver, Co 80202
PH 303-740-7325
Huitt-Zollars.com

EAST 96TH AVENUE WIDENING
FROM CHAMBERS ROAD TO TOWER ROAD

ROADWAY SIGNING & PAVEMENT MARKING PLAN

STA 4+00 TO STA 14+00



Wendy Lee Amann
WENDY AMANN, PE# 32040

NOVEMBER 1, 2024
DATE

THESE PLANS WERE PREPARED UNDER THE
DIRECT SUPERVISION OF WENDY AMANN, PE




PROJECT NO	COMMERCE CITY 2022-18-PW
SHEET NAME	HUITT-ZOLLARS R315649.01
SHEET NO.	RS-1
	114 OF 315

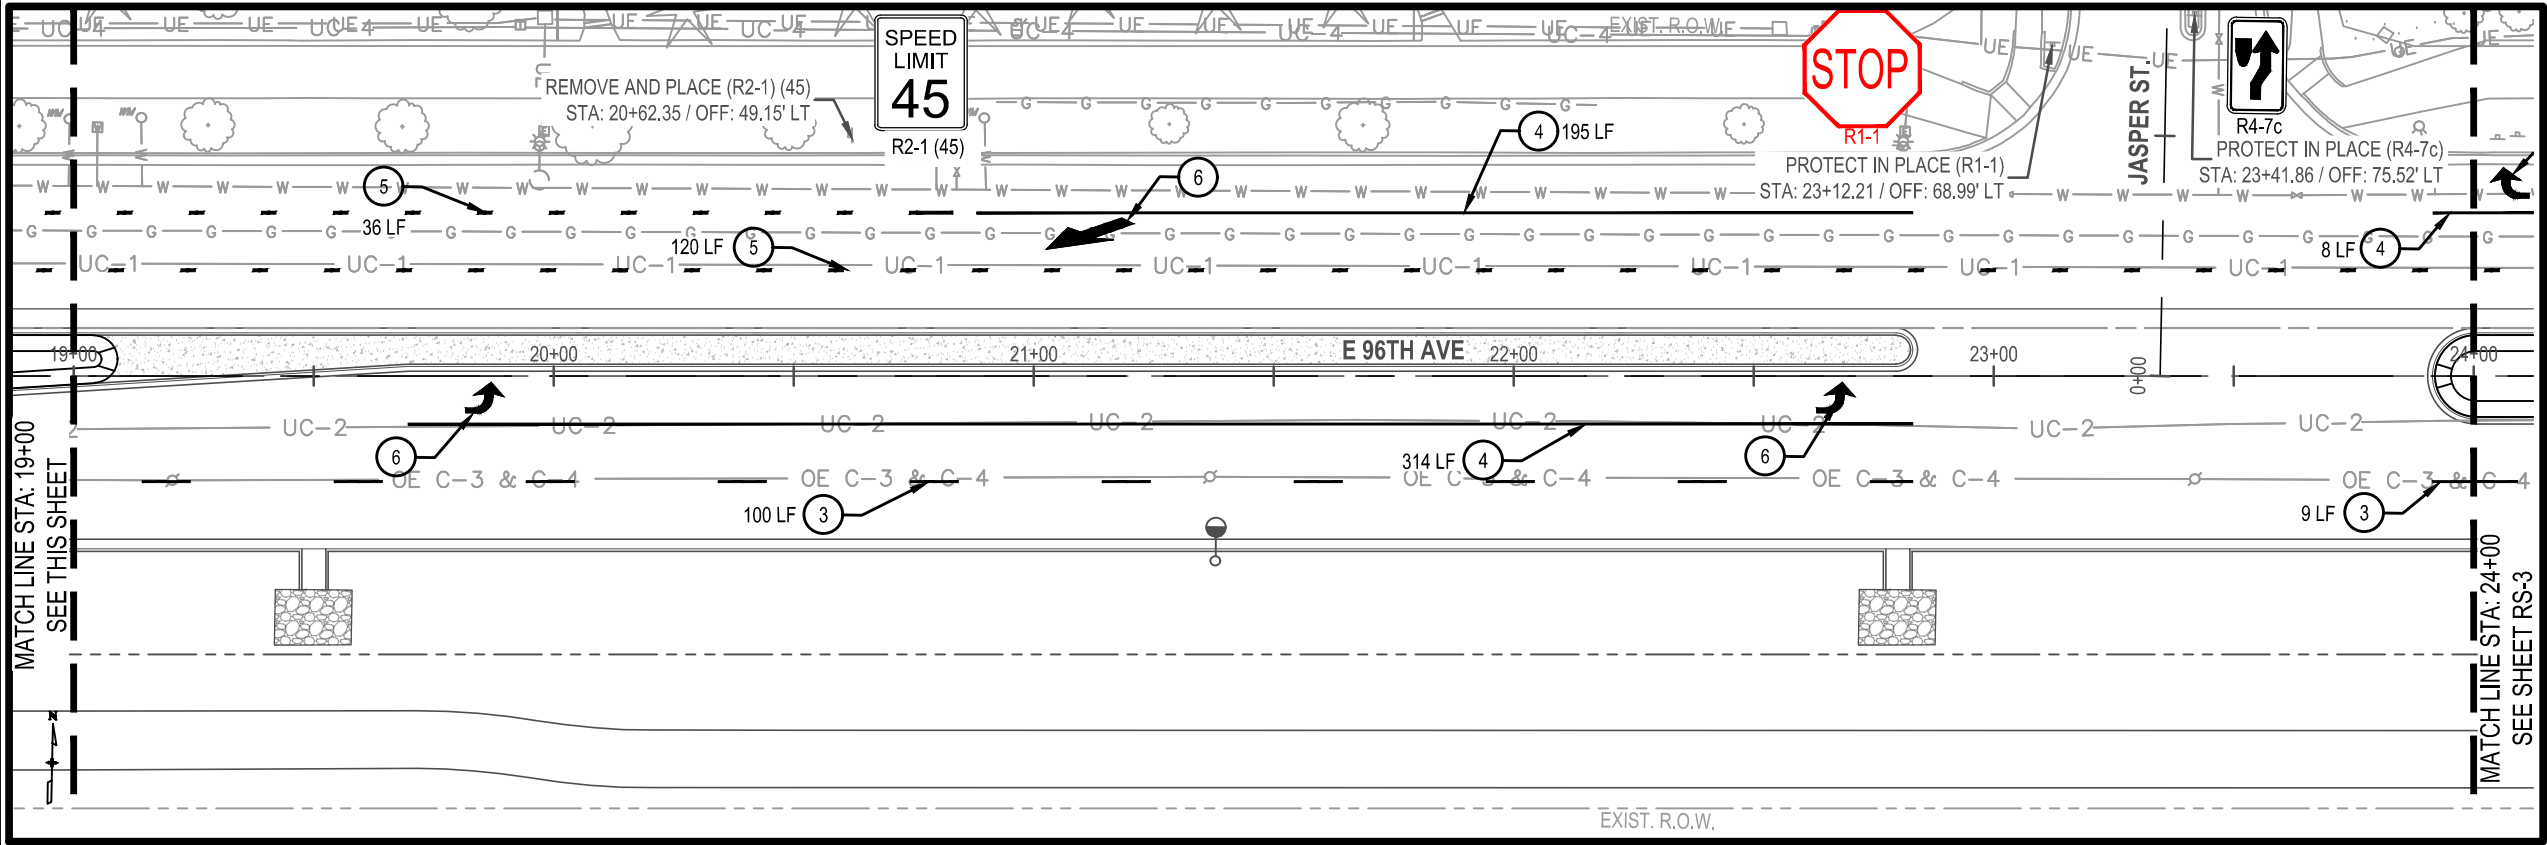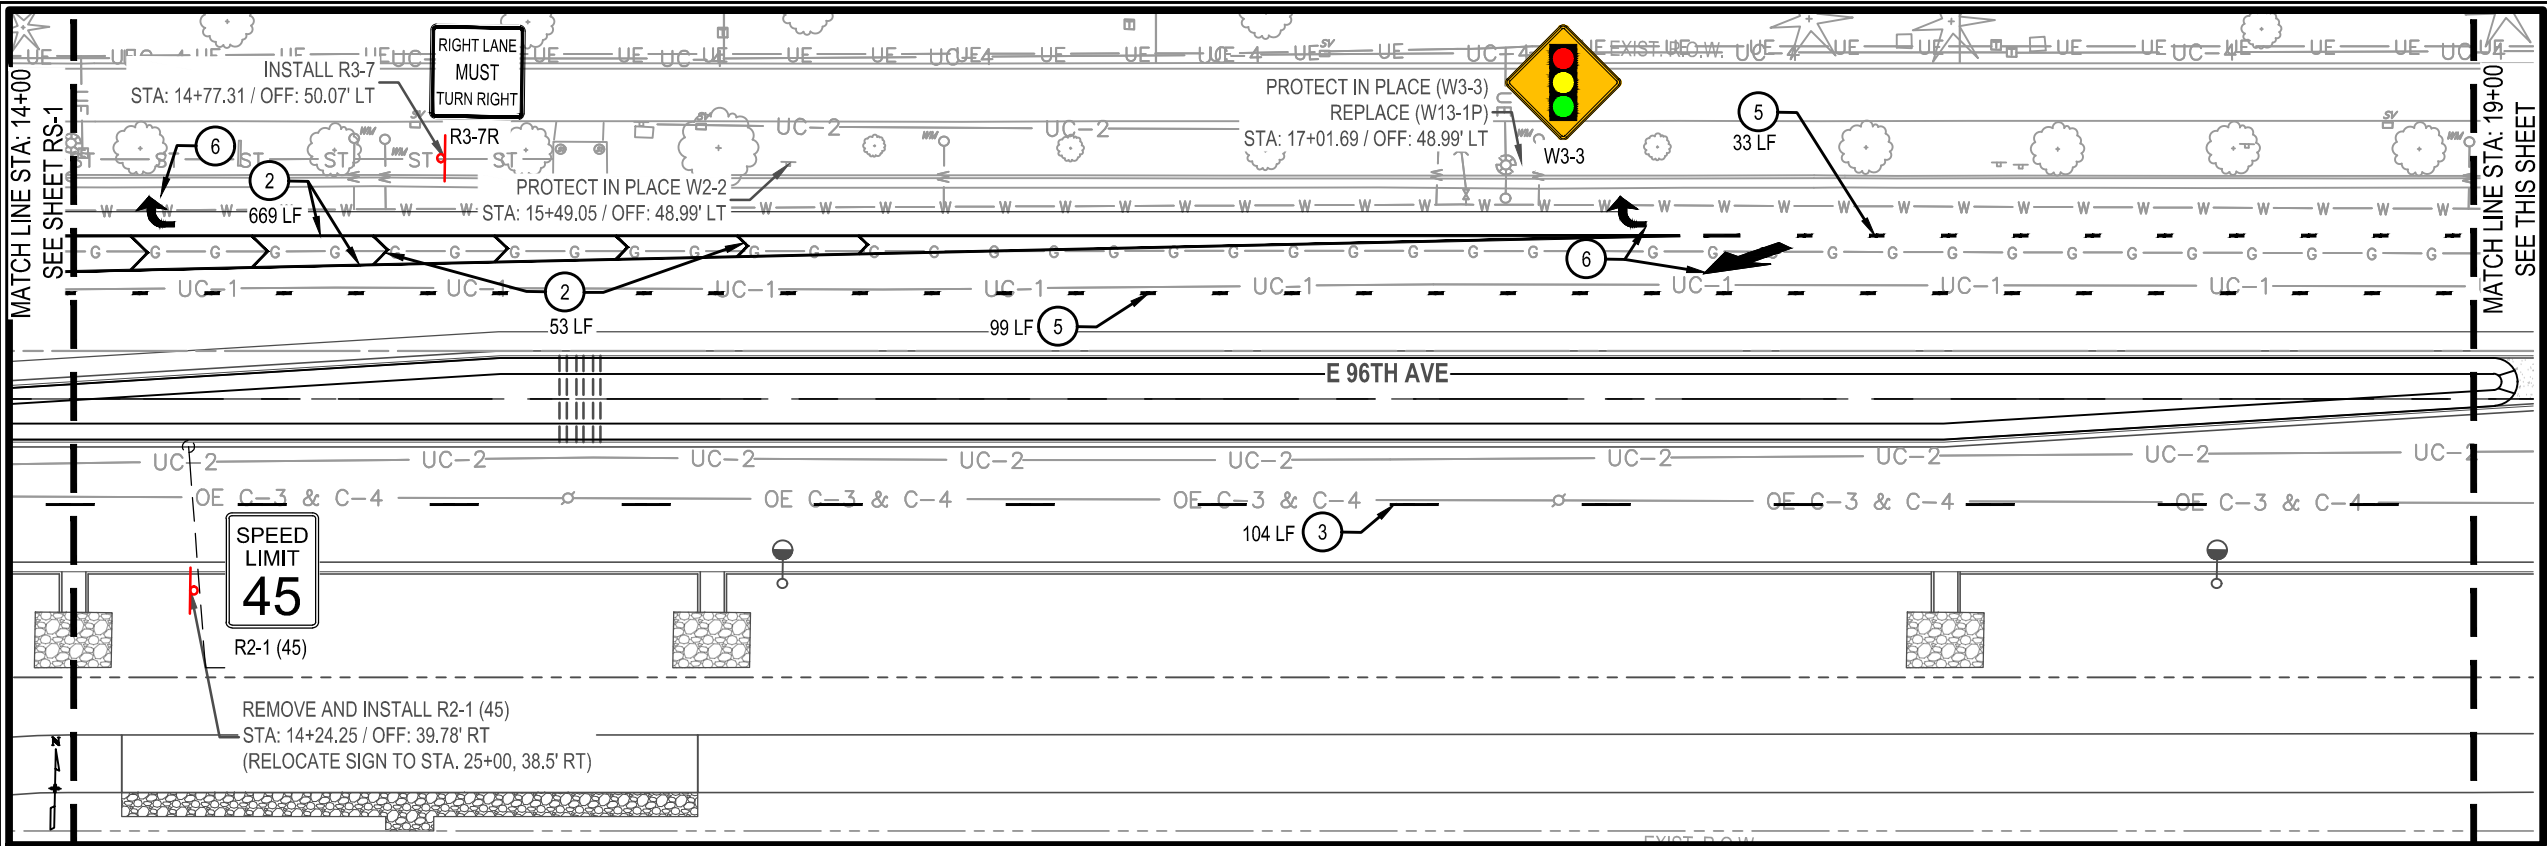


KEYNOTES

- 6" SOLID WHITE EDGE LINE
- 8" SOLID WHITE CHANNELIZING LINE
- 4" DASHED WHITE SKIP STRIPE LINE
- 8" SOLID WHITE
- 8" LANE DROP / AUX LINES
- WHITE ARROW SYMBOL
- WHITE WORD SYMBOL
- WHITE BICYCLE SYMBOL
- 24" SOLID WHITE STOP BAR
- 24" WHITE CONTINENTAL CROSS WALK
- 8" YELLOW CROSS-HATCHING LINE
- 4" DOUBLE YELLOW

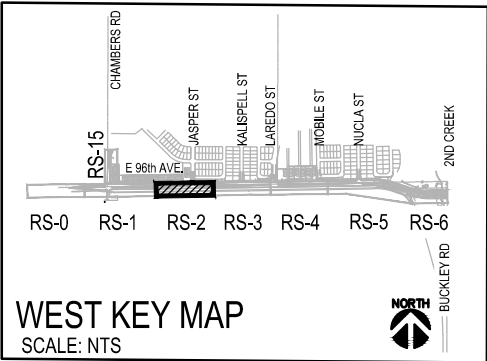

LEGEND

- PROPOSED POLE SIGN LOCATION
- EXISTING POLE SIGN LOCATION

 

DRAWING INFORMATION

File Name	64001_C-SM-2.dwg
Date	NOVEMBER 1, 2024
Version	Autodesk Civil 3D
Design By	LJK
Checked By	RCR

INDEX OF REVISIONS

△
△
△
△
△

DATE

Design for:

Commerce City
7887 E. 60th Ave.
Commerce City, CO
80022
PH 303-289-3600
www.c3gov.com

Design by:

HUITT
ZOLLARS
555 17th Street
Suite 900
Denver, Co 80202
PH 303-740-7325
Huitt-Zollars.com

EAST 96TH AVENUE WIDENING
FROM CHAMBERS ROAD TO TOWER ROAD

ROADWAY SIGNING & PAVEMENT MARKING PLAN

STA 14+00 TO STA 24+00

Wendy Lee Amann
WENDY AMANN, PE# 32040

NOVEMBER 1, 2024
DATE

THESE PLANS WERE PREPARED UNDER THE
DIRECT SUPERVISION OF WENDY AMANN, PE



PROJECT NO

COMMERCE CITY
2022-18-PW





HUITT-ZOLLARS
R315643.01

SHEET NAME

RS-2

SHEET NO.

115 OF 315

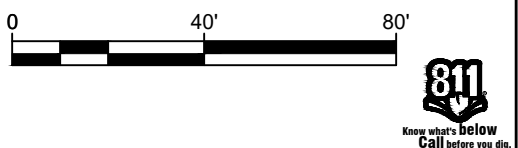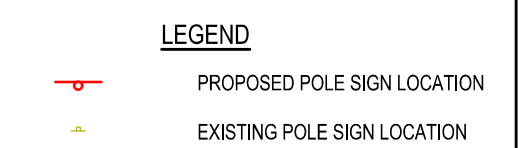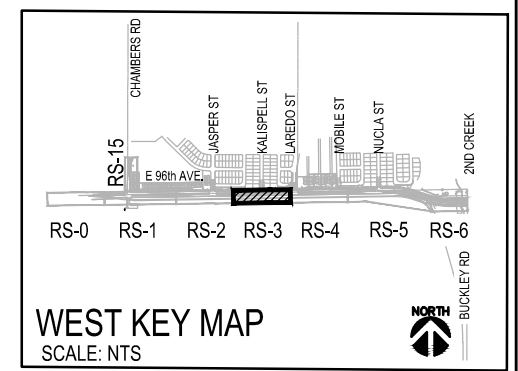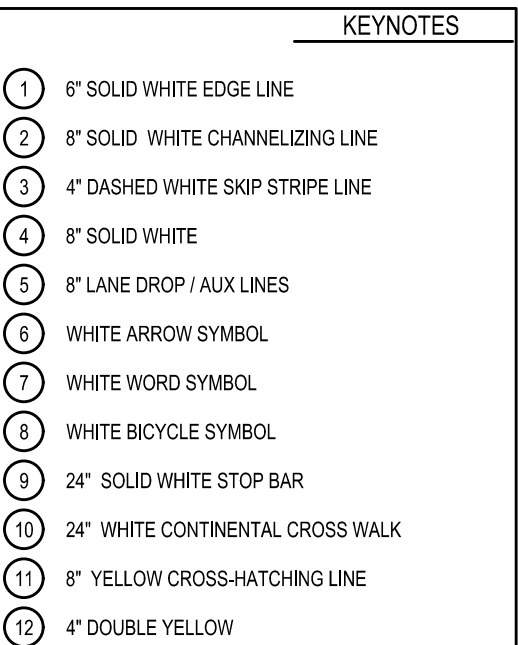



The image shows two logos side-by-side. On the left is the Commerce City logo, featuring a stylized green tree icon to the left of the text "Commerce CITY" in a serif font. Below this is the address "7887 E. 60th Ave. Commerce City, CO 80022" and the phone number "PH 303-289-3600". On the right is the Huitt Zollars logo, featuring a stylized "HZ" monogram in blue and orange to the left of the text "HUITT ZOLLARS" in a bold, sans-serif font. Below this is the address "555 17th Street Suite 900 Denver, Co 80202" and the phone number "PH 303-740-7325".

Wendy Lee Amann
WENDY AMANN, PE# 32040

NOVEMBER 1, 2024
DATE

THESE PLANS WERE PREPARED UNDER THE
DIRECT SUPERVISION OF WENDY AMANN, PE

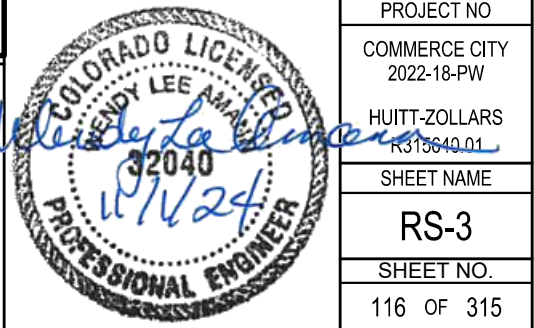

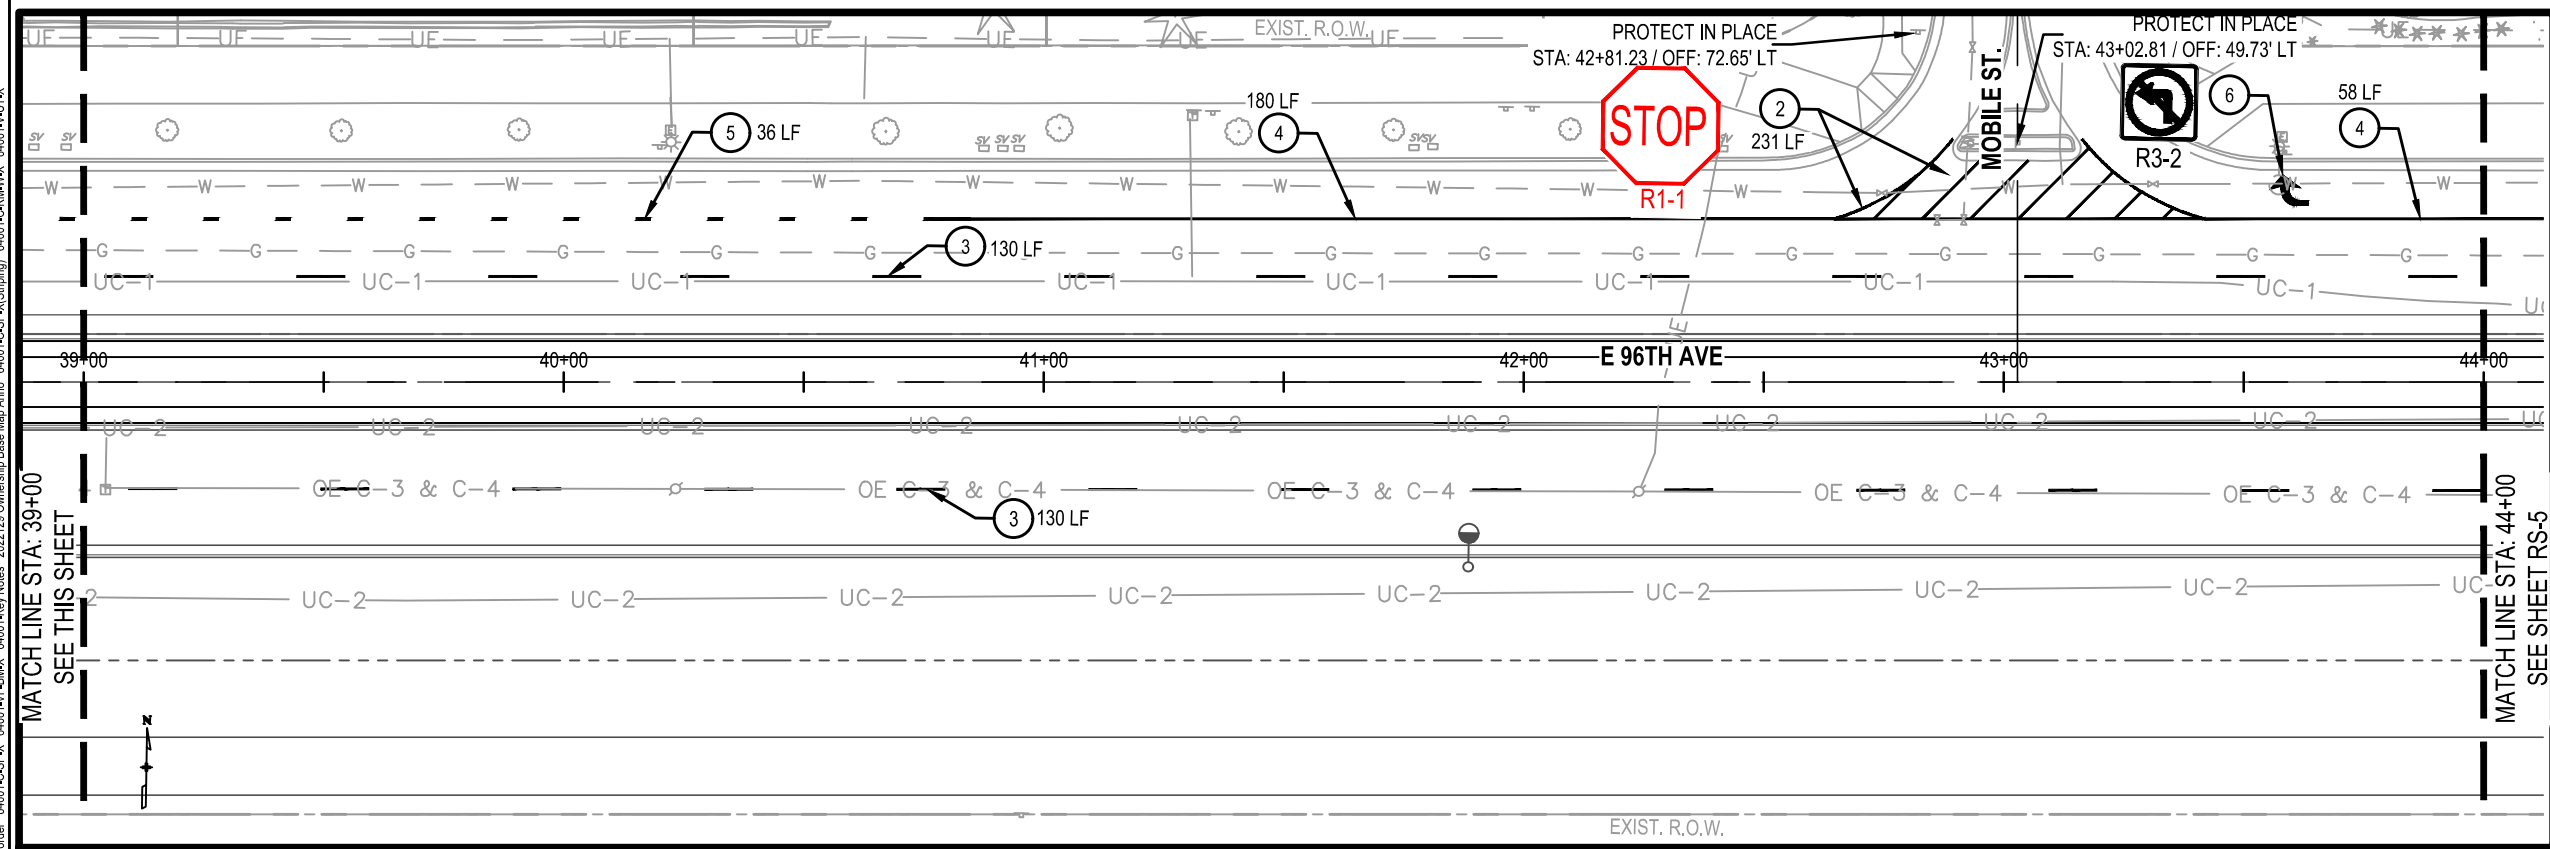


DRAWING INFORMATION		INDEX OF REVISIONS	DATE
File Name			
64001_C-SM-4.dwg			
Date			
NOVEMBER 1, 2024			
Version			
Autodesk Civil 3D			
Design By			
LJK			
Checked By			
RCR			

Design for:	Design by:
 Commerce CITY	 HUITT ZOLLARS
7887 E. 60th Ave. Commerce City, CO 80022 PH 303-289-3600 www.c3gov.com	555 17th Street Suite 900 Denver, Co 80202 PH 303-740-7325 Huitt-Zollars.com



EAST 96TH AVENUE WIDENING FROM CHAMBERS ROAD TO TOWER ROAD	
ROADWAY SIGNING & PAVEMENT MARKING PLAN STA 34+00 TO STA 44+00	


Wendy Lee Amann
WENDY AMANN, PE# 32040
NOVEMBER 1, 2024
DATE
THESE PLANS WERE PREPARED UNDER THE
DIRECT SUPERVISION OF WENDY AMANN, PE

- ## KEYNOTES
- | | |
|----|----------------------------------|
| 1 | 6" SOLID WHITE EDGE LINE |
| 2 | 8" SOLID WHITE CHANNELIZING LINE |
| 3 | 4" DASHED WHITE SKIP STRIPE LINE |
| 4 | 8" SOLID WHITE |
| 5 | 8" LANE DROP / AUX LINES |
| 6 | WHITE ARROW SYMBOL |
| 7 | WHITE WORD SYMBOL |
| 8 | WHITE BICYCLE SYMBOL |
| 9 | 24" SOLID WHITE STOP BAR |
| 10 | 24" WHITE CONTINENTAL CROSS WALK |
| 11 | 8" YELLOW CROSS-HATCHING LINE |
| 12 | 4" DOUBLE YELLOW |

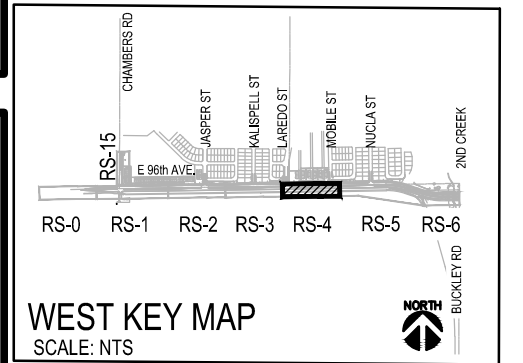

<u>LEGEND</u>	
	PROPOSED POLE SIGN LOCATION
	EXISTING POLE SIGN LOCATION

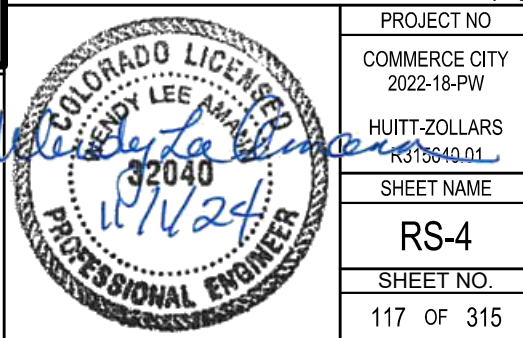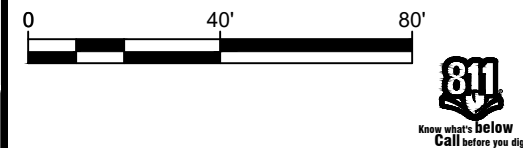

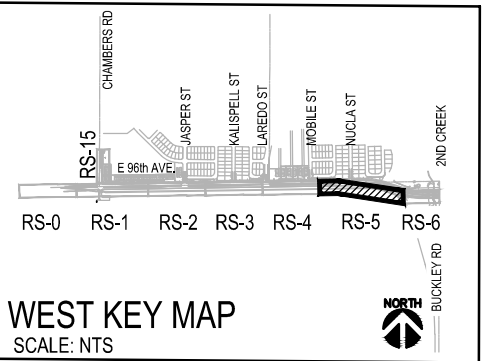

 PROPOSED POLE SIGN LOCATION

 EXISTING POLE SIGN LOCATION



COMMERCE CITY
2022-18-PW




ITT-ZOLLARS
R315649.01

HEET NAME

RS-5

HEET NO.

8 OF 315

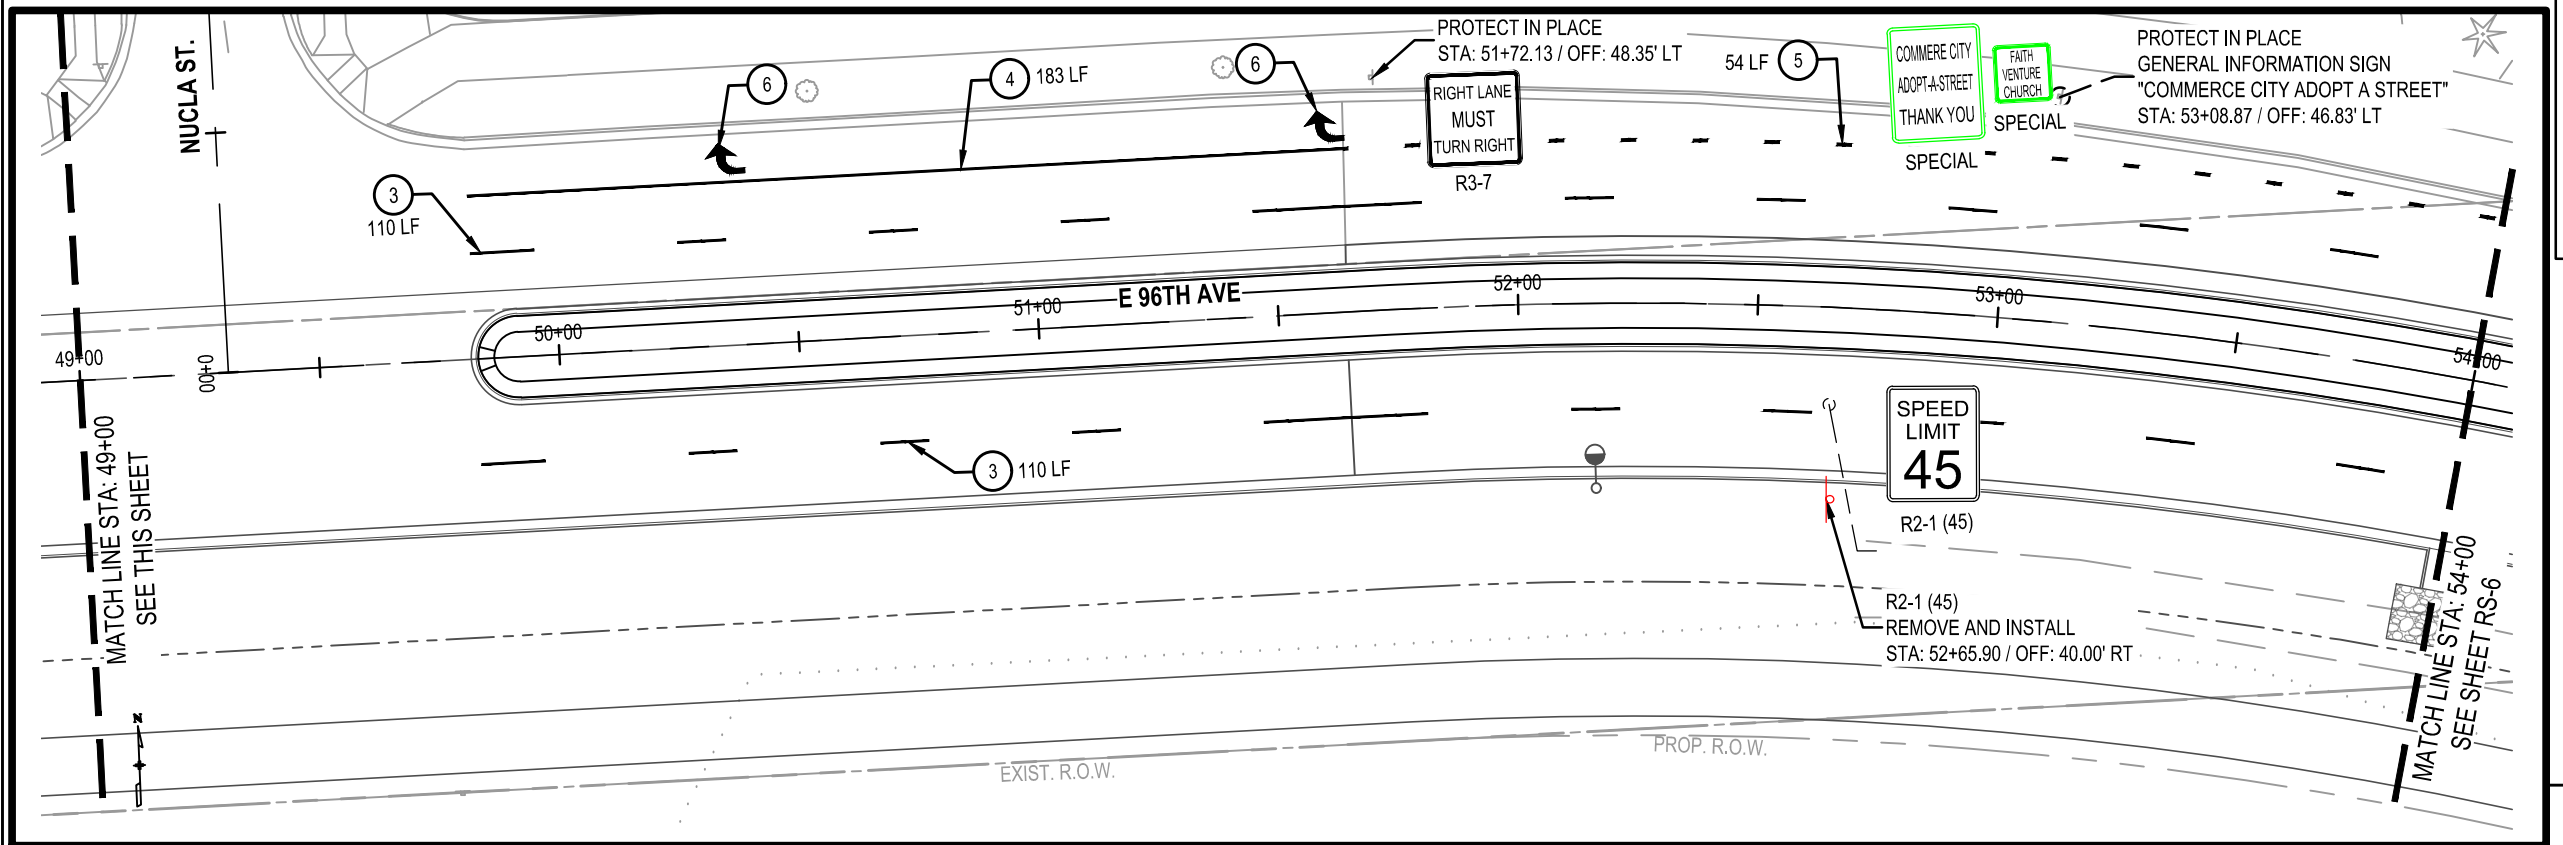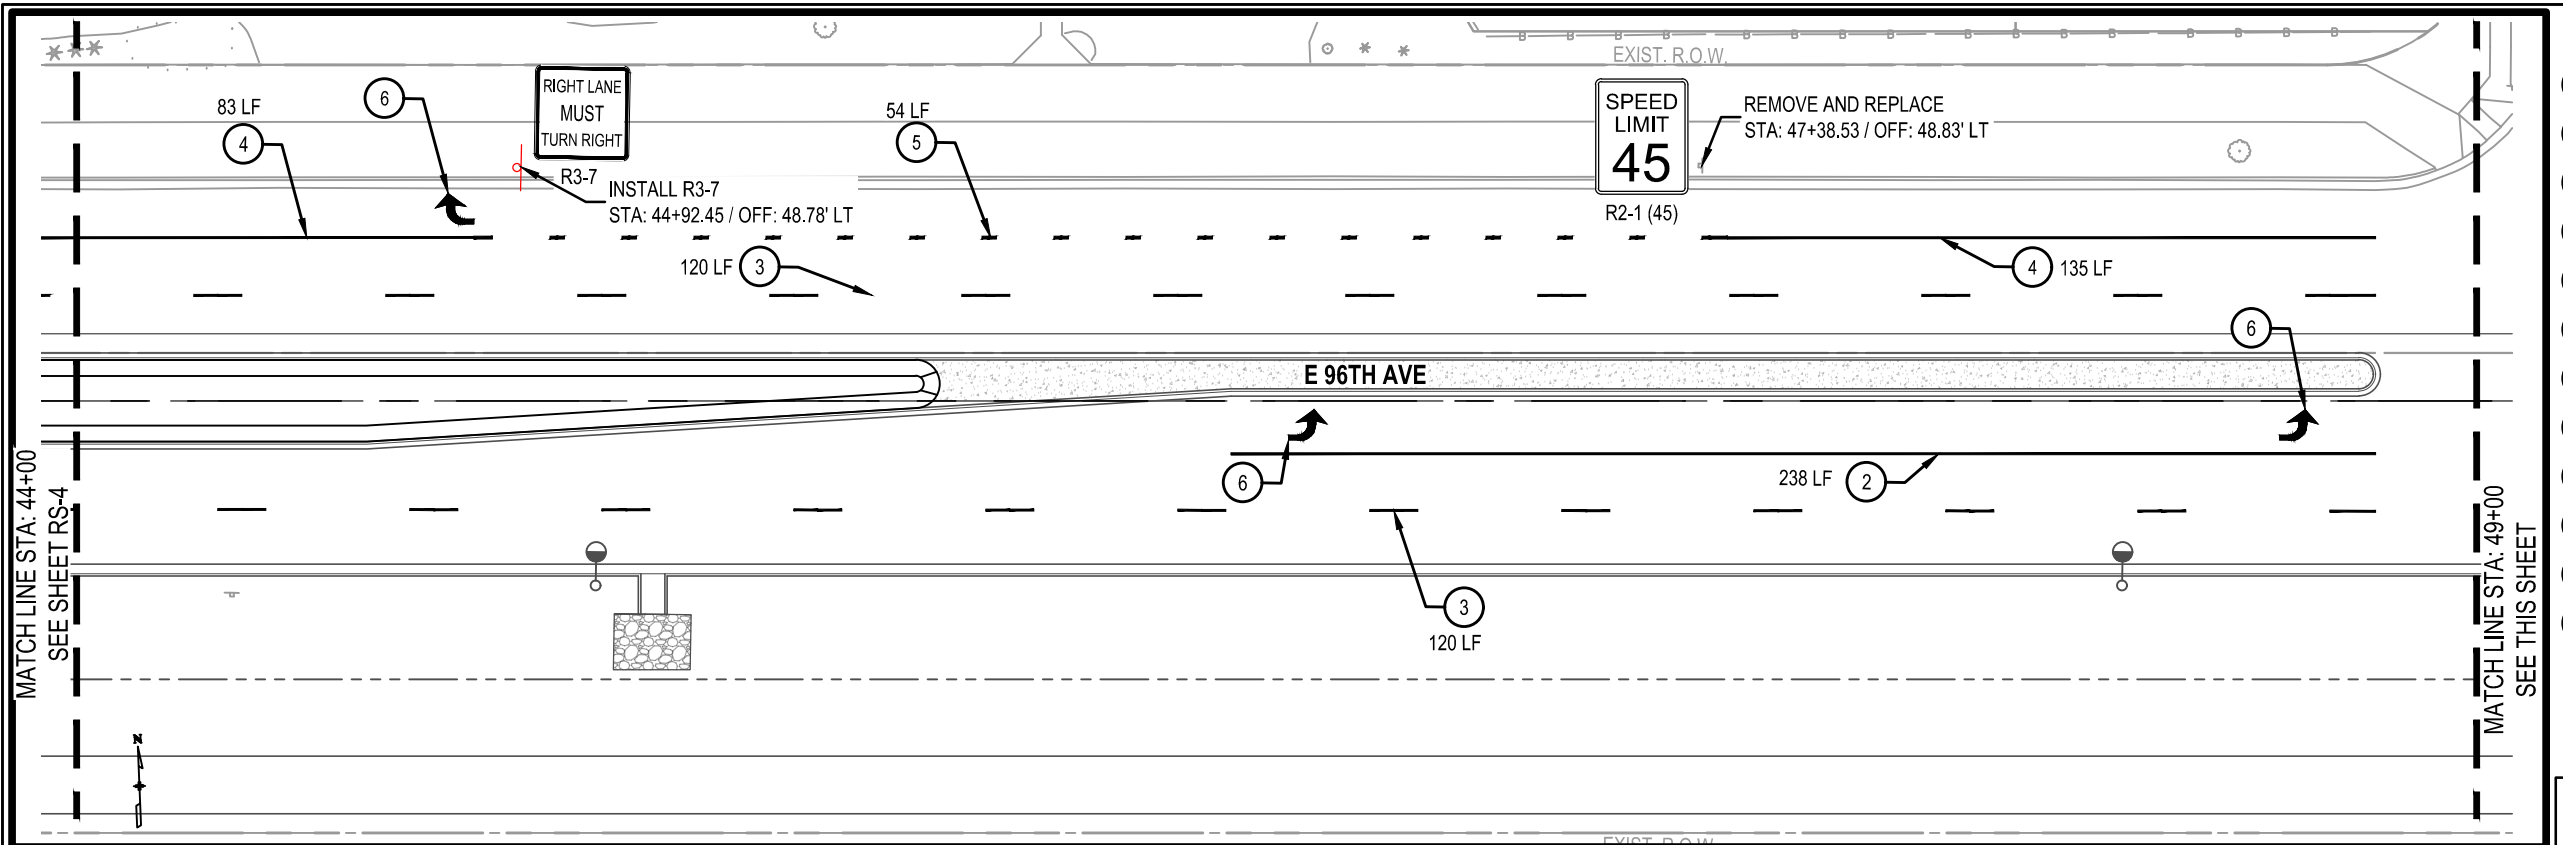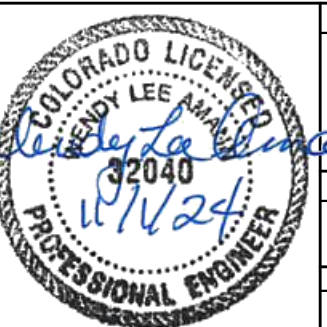

File Name	64001_C-SM-5.dwg
Date	NOVEMBER 1, 2024
Version	Autodesk Civil 3D
Design By	
Checked By	

 Commerce
CITY
7887 E. 60th Ave.
Commerce City, CO
80022
PH 303-289-3600
www.c3gov.com



**HUITT
ZOLLARS**

555 17th Street
Suite 900
Denver, Co 80202
PH 303-740-7325
Huitt-Zollars.com


ROADWAY SIGNING & PAVEMENT MARKING PLAN

STA 44+00 TO STA 54+00



Wendy Lee Amann
WENDY AMANN, PE# 32040

NOVEMBER 1, 2024
DATE


THESE PLANS WERE PREPARED UNDER THE
DIRECT SUPERVISION OF WENDY AMANN, PE

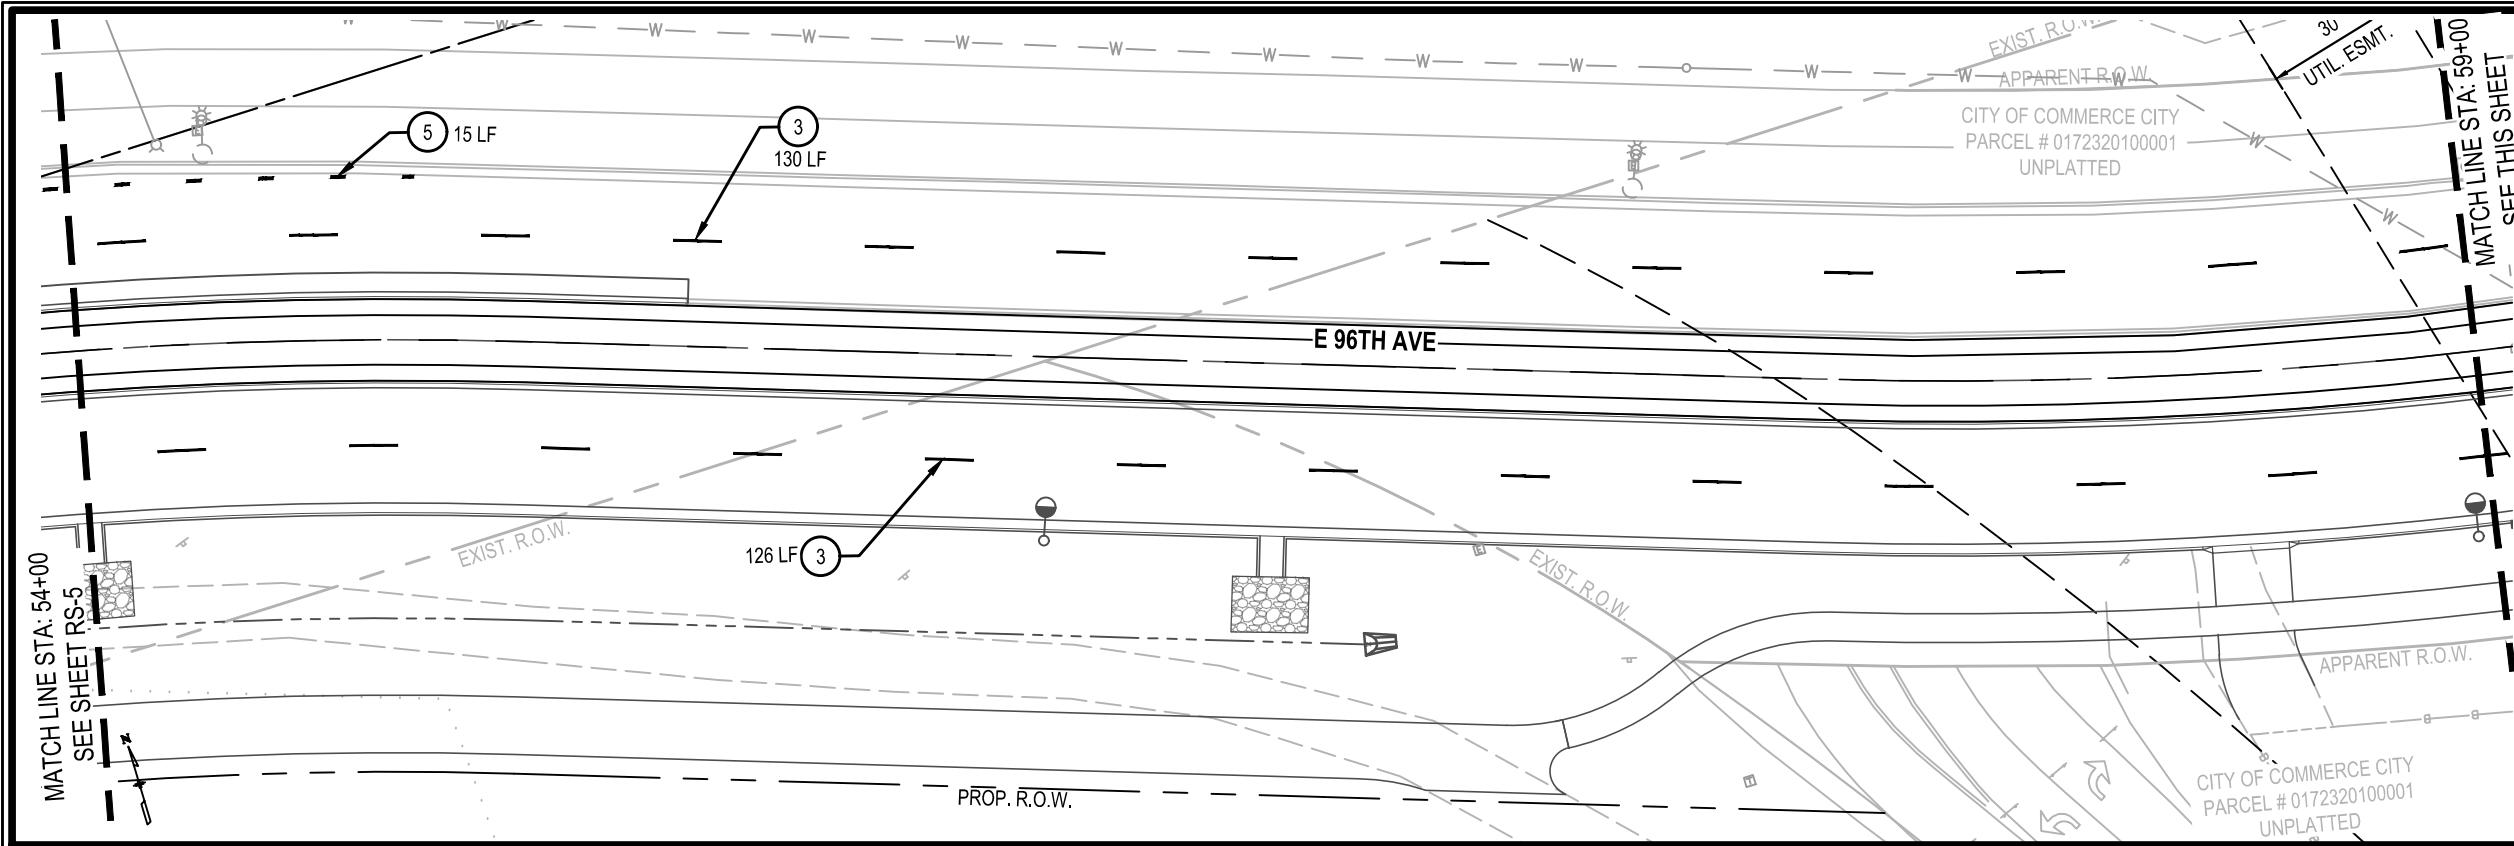

- KEYNOTES**
- 1 6" SOLID WHITE EDGE LINE
 - 2 8" SOLID WHITE CHANNELIZING LINE
 - 3 4" DASHED WHITE SKIP STRIPE LINE
 - 4 8" SOLID WHITE
 - 5 8" LANE DROP / AUX LINES
 - 6 WHITE ARROW SYMBOL
 - 7 WHITE WORD SYMBOL
 - 8 WHITE BICYCLE SYMBOL
 - 9 24" SOLID WHITE STOP BAR
 - 10 24" WHITE CONTINENTAL CROSS WALK
 - 11 8" YELLOW CROSS-HATCHING LINE
 - 12 4" DOUBLE YELLOW

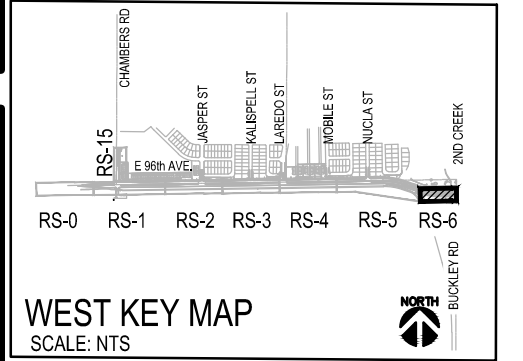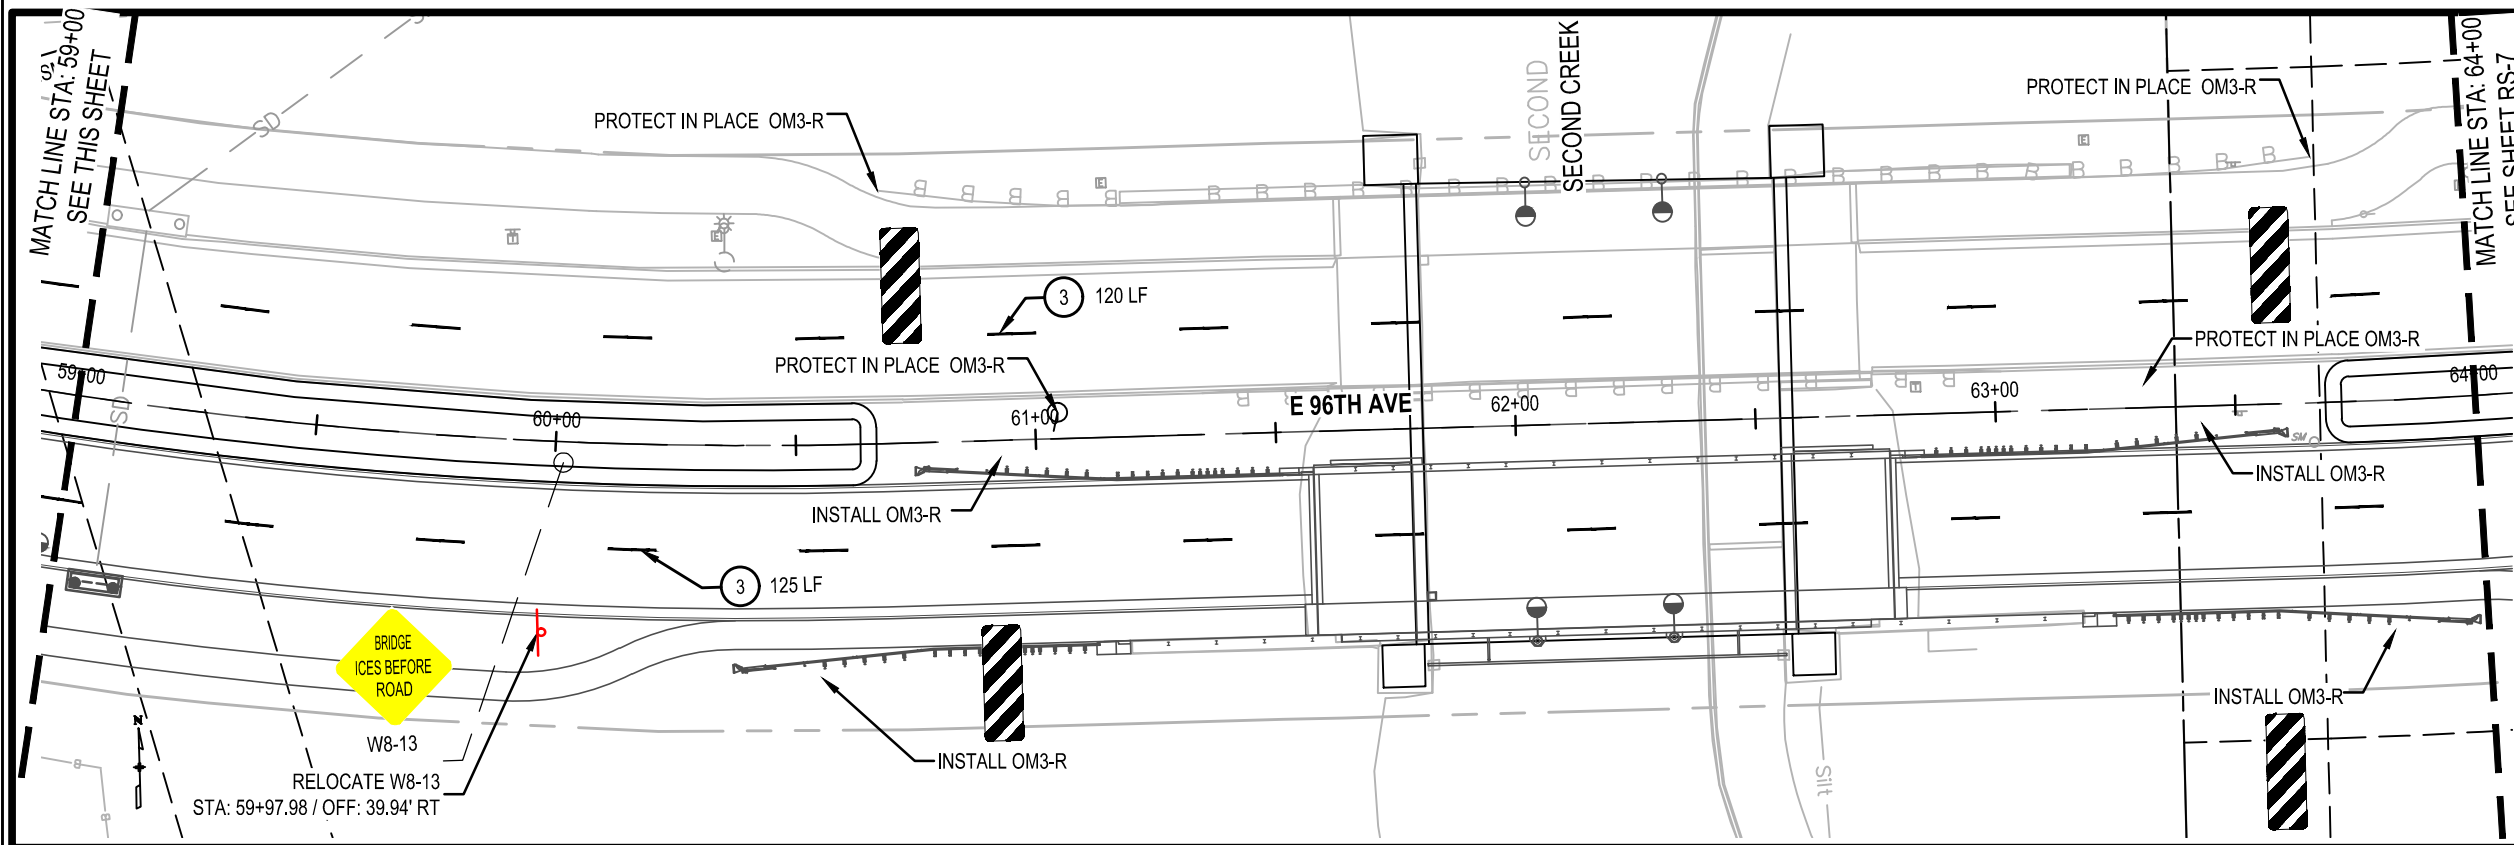

- LEGEND**
- PROPOSED POLE SIGN LOCATION
 - EXISTING POLE SIGN LOCATION

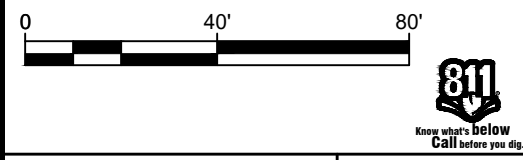

DRAWING INFORMATION		INDEX OF REVISIONS	DATE
File Name	64001_C-SM-6.dwg	△	
Date	NOVEMBER 1, 2024	△	
Version	Autodesk Civil 3D	△	
Design By		△	
Checked By		△	

Design for:
Commerce CITY
7887 E. 60th Ave.
Commerce City, CO 80022
PH 303-289-3600
www.c3gov.com

Design by:
HUITT ZOLLARS
555 17th Street
Suite 900
Denver, Co 80202
PH 303-740-7325
Huitt-Zollars.com

EAST 96TH AVENUE WIDENING
FROM CHAMBERS ROAD TO TOWER ROAD

ROADWAY SIGNING & PAVEMENT MARKING PLAN

STA 54+00 TO STA 64+00

Wendy Lee Amann
WENDY AMANN, PE# 32040

NOVEMBER 1, 2024
DATE

THESE PLANS WERE PREPARED UNDER THE
DIRECT SUPERVISION OF WENDY AMANN, PE

COLORADO LICENSE
WENDY LEE AMANN
32040
PROFESSIONAL ENGINEER



PROJECT NO
COMMERCE CITY
2022-18-PW

HUITT-ZOLLARS
R315649.01

SHEET NAME
RS-6

SHEET NO.
119 OF 315

DWG: I:\proj\3154\01 - Commerce City - 96th Ave Improvements\10 CADD & BIM\10.1 AutoCAD\Sheets\8th SM\64001_C-SM-8.dwg USER: lksr
DATE: Nov 06, 2024 5:30pm XREFS: 64001_Civil Border 64001_CSP-X 64001_VF-BM-X 64001-Key Notes 2022128 Ownership Base Map Arno 64001-C-M-E-X 64001-L-J-T-X 64001-C-S-P-X (String)

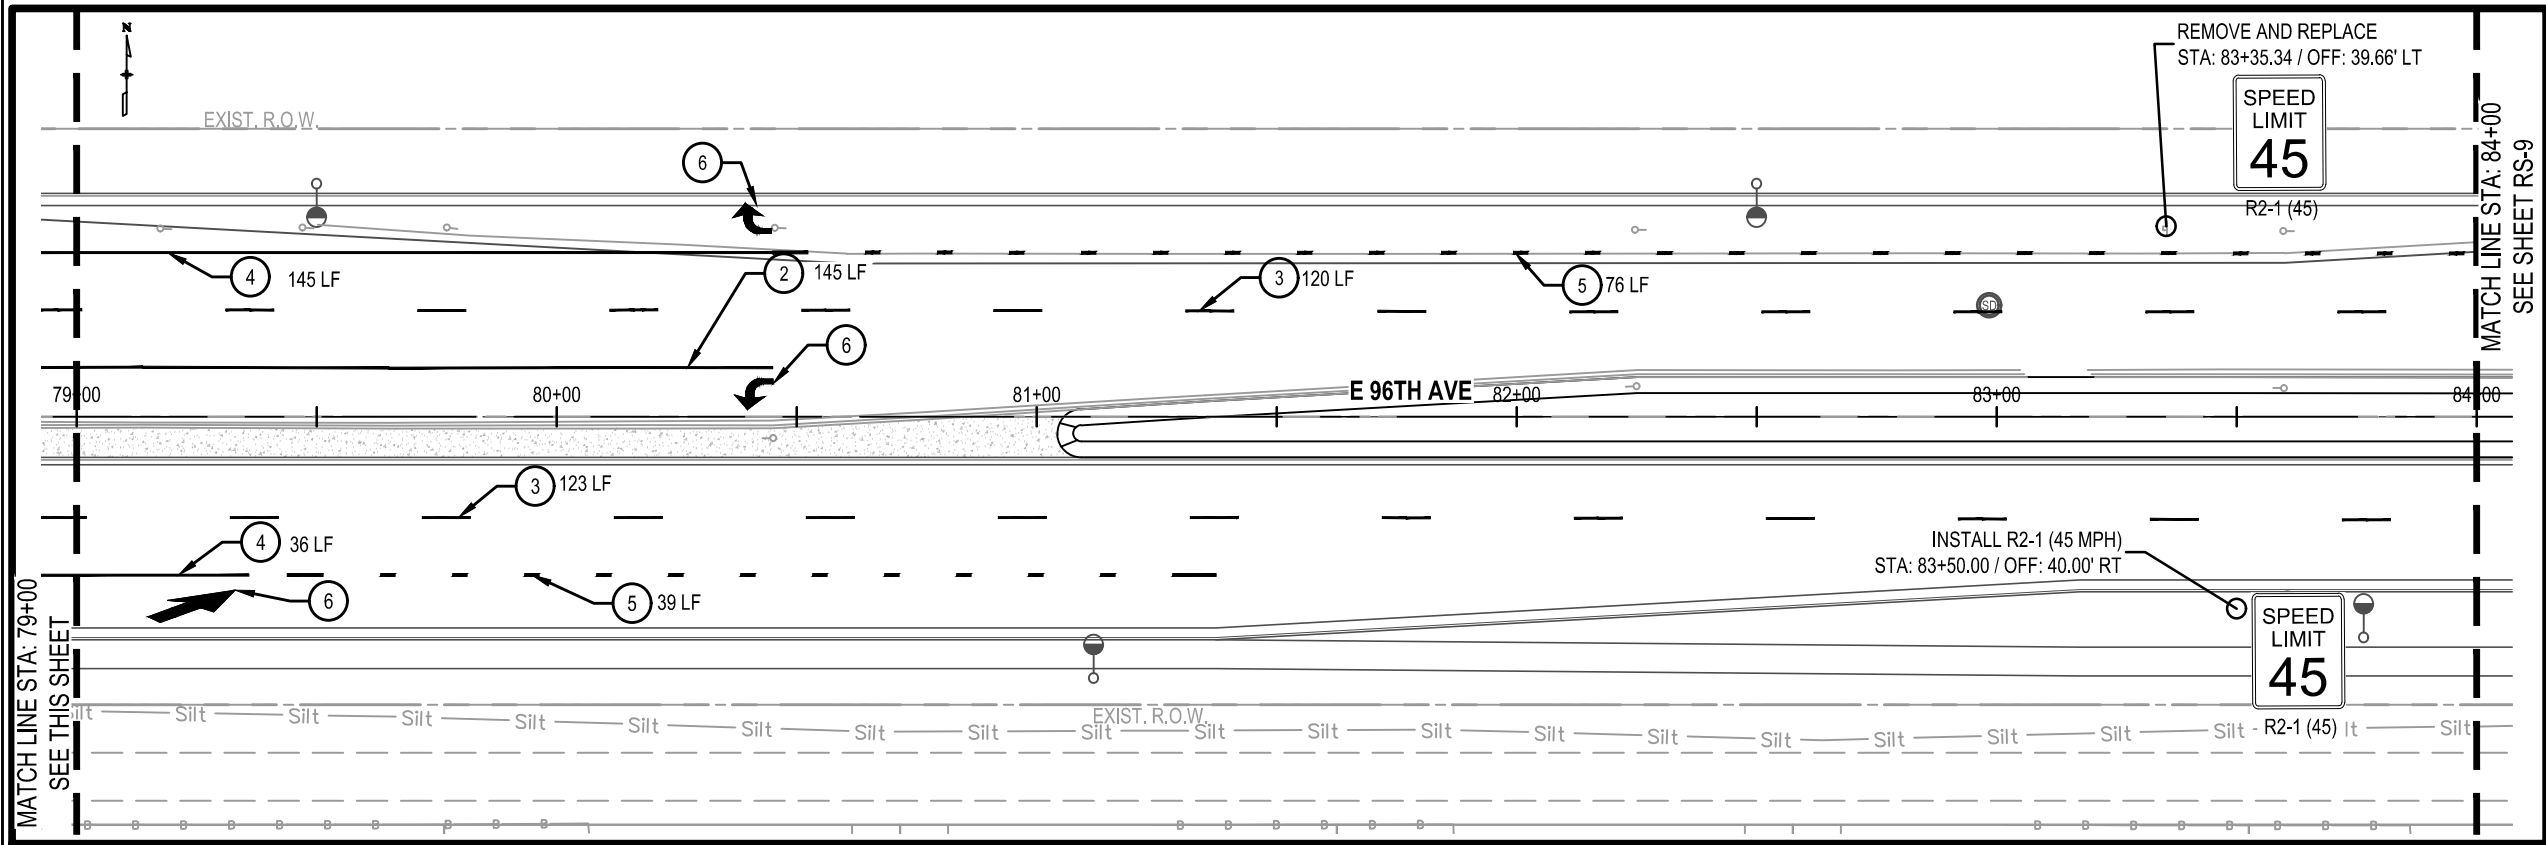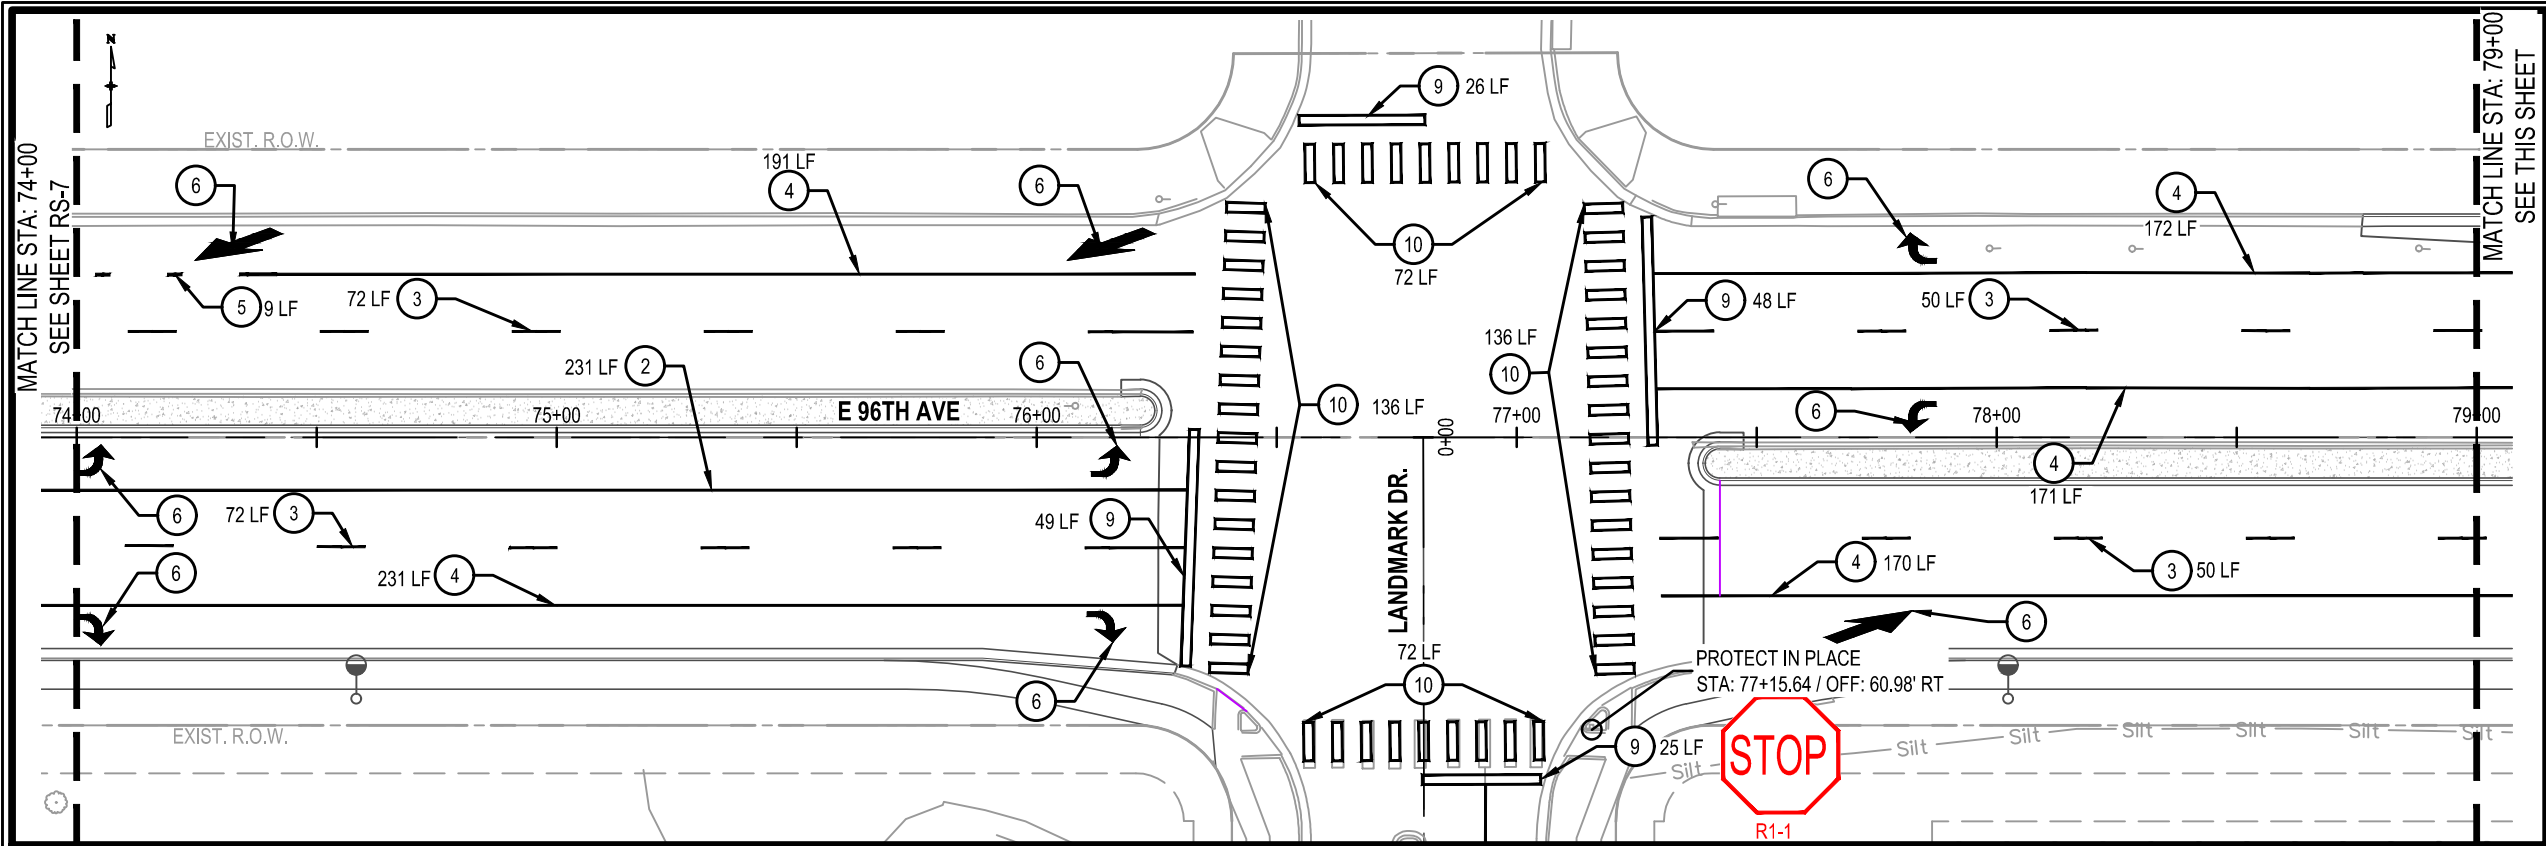

DRAWING INFORMATION		INDEX OF REVISIONS	DATE
File Name	64001_C-SM-8.dwg	△	
Date	NOVEMBER 1, 2024	△	
Version	Autodesk Civil 3D	△	
Design By	LJK	△	
Checked By	RCR	△	

Design for:

7887 E. 60th Ave.
Commerce City, CO 80022
PH 303-289-3600
www.c3gov.com

Design by:

555 17th Street
Suite 900
Denver, Co 80202
PH 303-740-7325
Huitt-Zollars.com

EAST 96TH AVENUE WIDENING
FROM CHAMBERS ROAD TO TOWER ROAD

ROADWAY SIGNING & PAVEMENT MARKING PLAN


STA 74+00 TO STA 84+00


WENDY AMANN, PE# 32040
NOVEMBER 1, 2024
DATE
THESE PLANS WERE PREPARED UNDER THE
DIRECT SUPERVISION OF WENDY AMANN, PE

KEYNOTES

- 1 6" SOLID WHITE EDGE LINE
- 2 8" SOLID WHITE CHANNELIZING LINE
- 3 4" DASHED WHITE SKIP STRIPE LINE
- 4 8" SOLID WHITE
- 5 8" LANE DROP / AUX LINES
- 6 WHITE ARROW SYMBOL
- 7 WHITE WORD SYMBOL
- 8 WHITE BICYCLE SYMBOL
- 9 24" SOLID WHITE STOP BAR
- 10 24" WHITE CONTINENTAL CROSS WALK
- 11 8" YELLOW CROSS-HATCHING LINE
- 12 4" DOUBLE YELLOW

EAST KEY MAP
SCALE: NTS

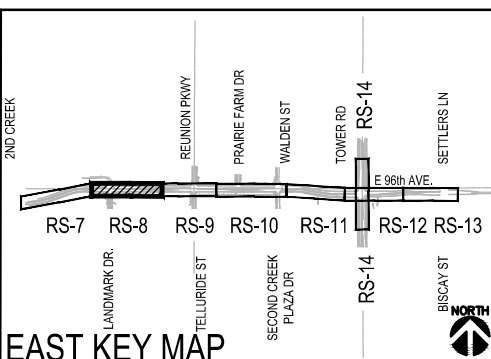

LEGEND

-  PROPOSED POLE SIGN LOCATION
-  EXISTING POLE SIGN LOCATION

0 40' 80'






COLORADO LICENSE
WENDY LEE AMANN
32040
PROFESSIONAL ENGINEER

PROJECT NO
COMMERCE CITY
2022-18-PW


HUITT-ZOLLARS
R315643.01

SHEET NAME
RS-8

SHEET NO.
121 OF 315

 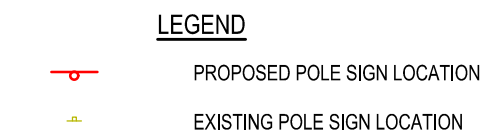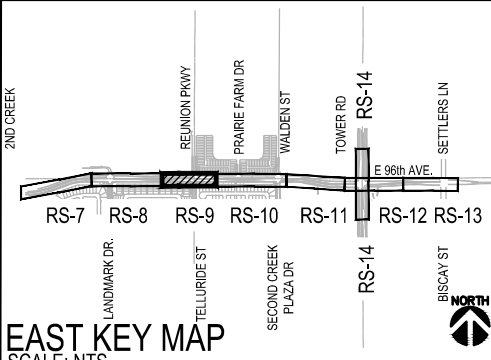

Wendy Lee Amann
WENDY AMANN, PE# 32040
DATE NOVEMBER 21, 2024
THESE PLANS WERE PREPARED UNDER THE
DIRECT SUPERVISION OF WENDY AMANN, P

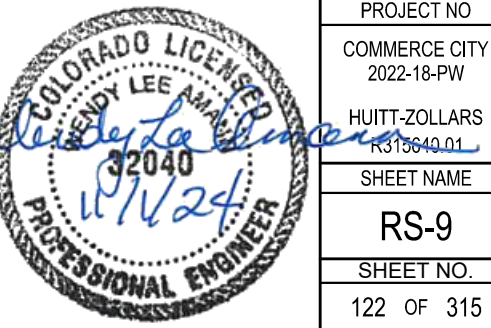



-
- A horizontal graphic scale bar with vertical tick marks at 0, 40', and 80'. The bar is divided into alternating black and white segments. The total length represents 80 feet.



PROJECT NO. _____

COMMERCE CITY
2022-18-PW


HUITT-ZOLLARS
R315640.01

SHEET NAME

RS-11

SHEET NO


124 OF 315

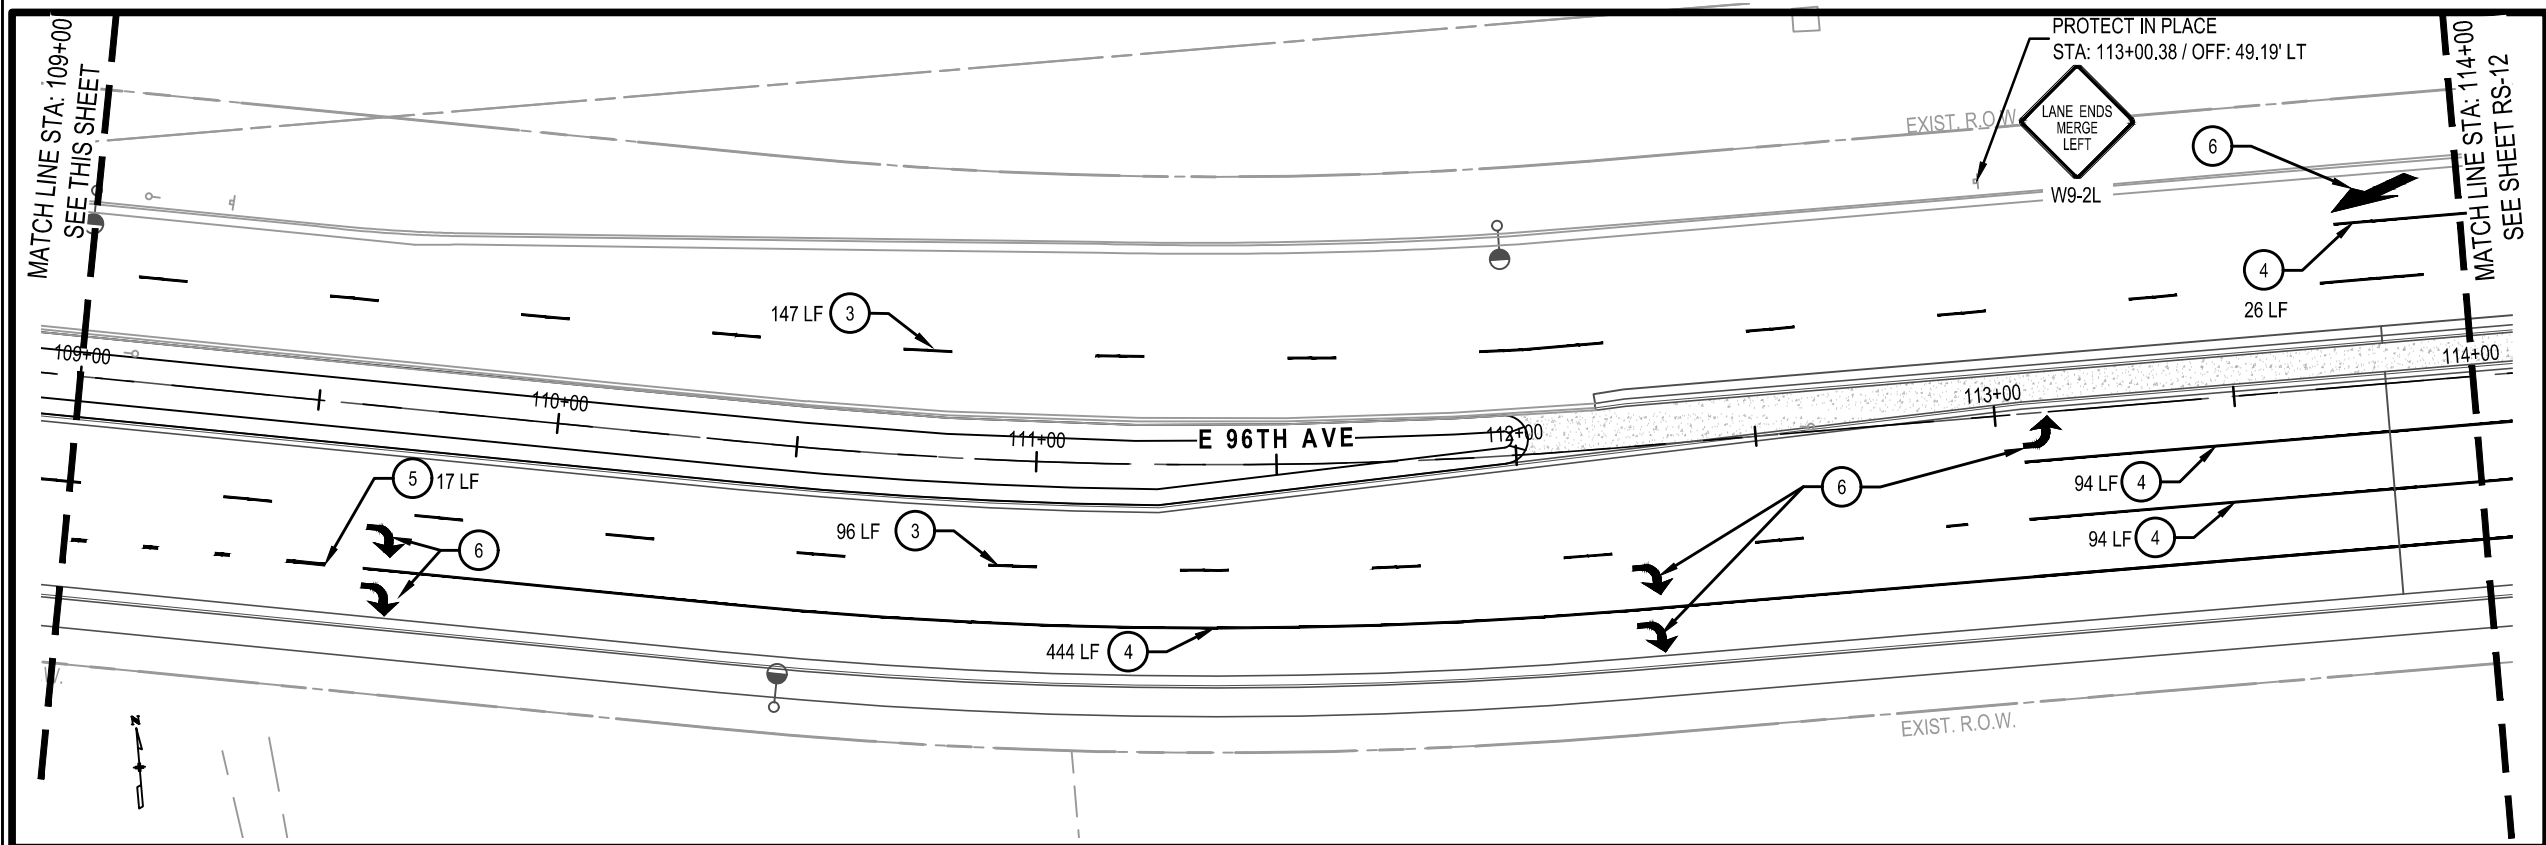

DRAWING INFORMATION		INDEX OF REVISIONS	DATE
File Name			
64001_C-SM-11.dwg			
Date			
NOVEMBER 1, 2024			
Version			
Autodesk Civil 3D			
Design By			
LJK			
Checked By			
RCR			



The image shows two logos side-by-side. On the left is the Commerce City logo, featuring a stylized green tree icon to the left of the text "Commerce CITY" in a serif font. Below this is the address "7887 E. 60th Ave. Commerce City, CO 80022" and the phone number "PH 303-289-3600". At the bottom is the website "www.c3gov.com". On the right is the Huitt Zollars logo, featuring a stylized orange and yellow "HZ" monogram to the left of the text "HUITT ZOLLARS" in a bold, sans-serif font. Below this is the address "555 17th Street Suite 900 Denver, Co 80202" and the phone number "PH 303-740-7325". At the bottom is the website "Huitt-Zollars.com".

EAST 96TH AVENUE WIDENING FROM CHAMBERS ROAD TO TOWER ROAD	<i>Wendy Lee Amann</i> WENDY AMANN, PE# 32040
ROADWAY SIGNING & PAVEMENT MARKING PLAN	NOVEMBER 1, 2024 DATE
STA 104+00 TO STA 114+00	THESE PLANS WERE PREPARED UNDER THE DIRECT SUPERVISION OF WENDY AMANN, PE

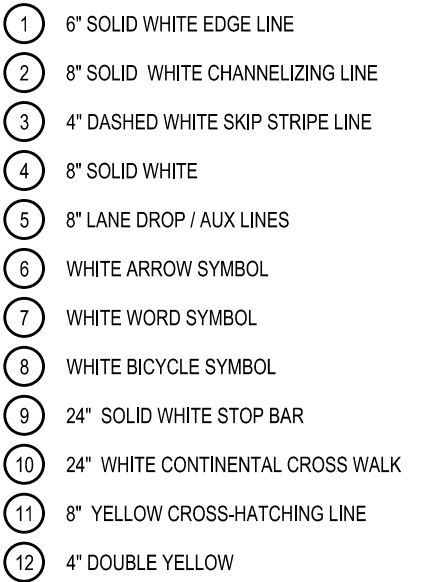


PROJECT NO
COMMERCE CITY 2022-18-PW
HUITT-ZOLLARS R315640.01
SHEET NAME
RS-13
SHEET NO.
126 OF 315

DWG: I:\proj\3156401 - Commerce City - 96th Ave Improvements\10 CADD & BIM\10.1 AutoCAD\Sheets\8th SM\64001-C-SM-14.dwg USER: liser
DATE: Nov 06, 2024 5:32pm XREFS: 64001 Civil Border 64001-C-SP-X 64001-VF-BM-X 64001-VF-BM-X 64001-C-SP-X 64001-C-SM-14.dwg 64001-C-SM-14.dwg 64001-C-SM-14.dwg

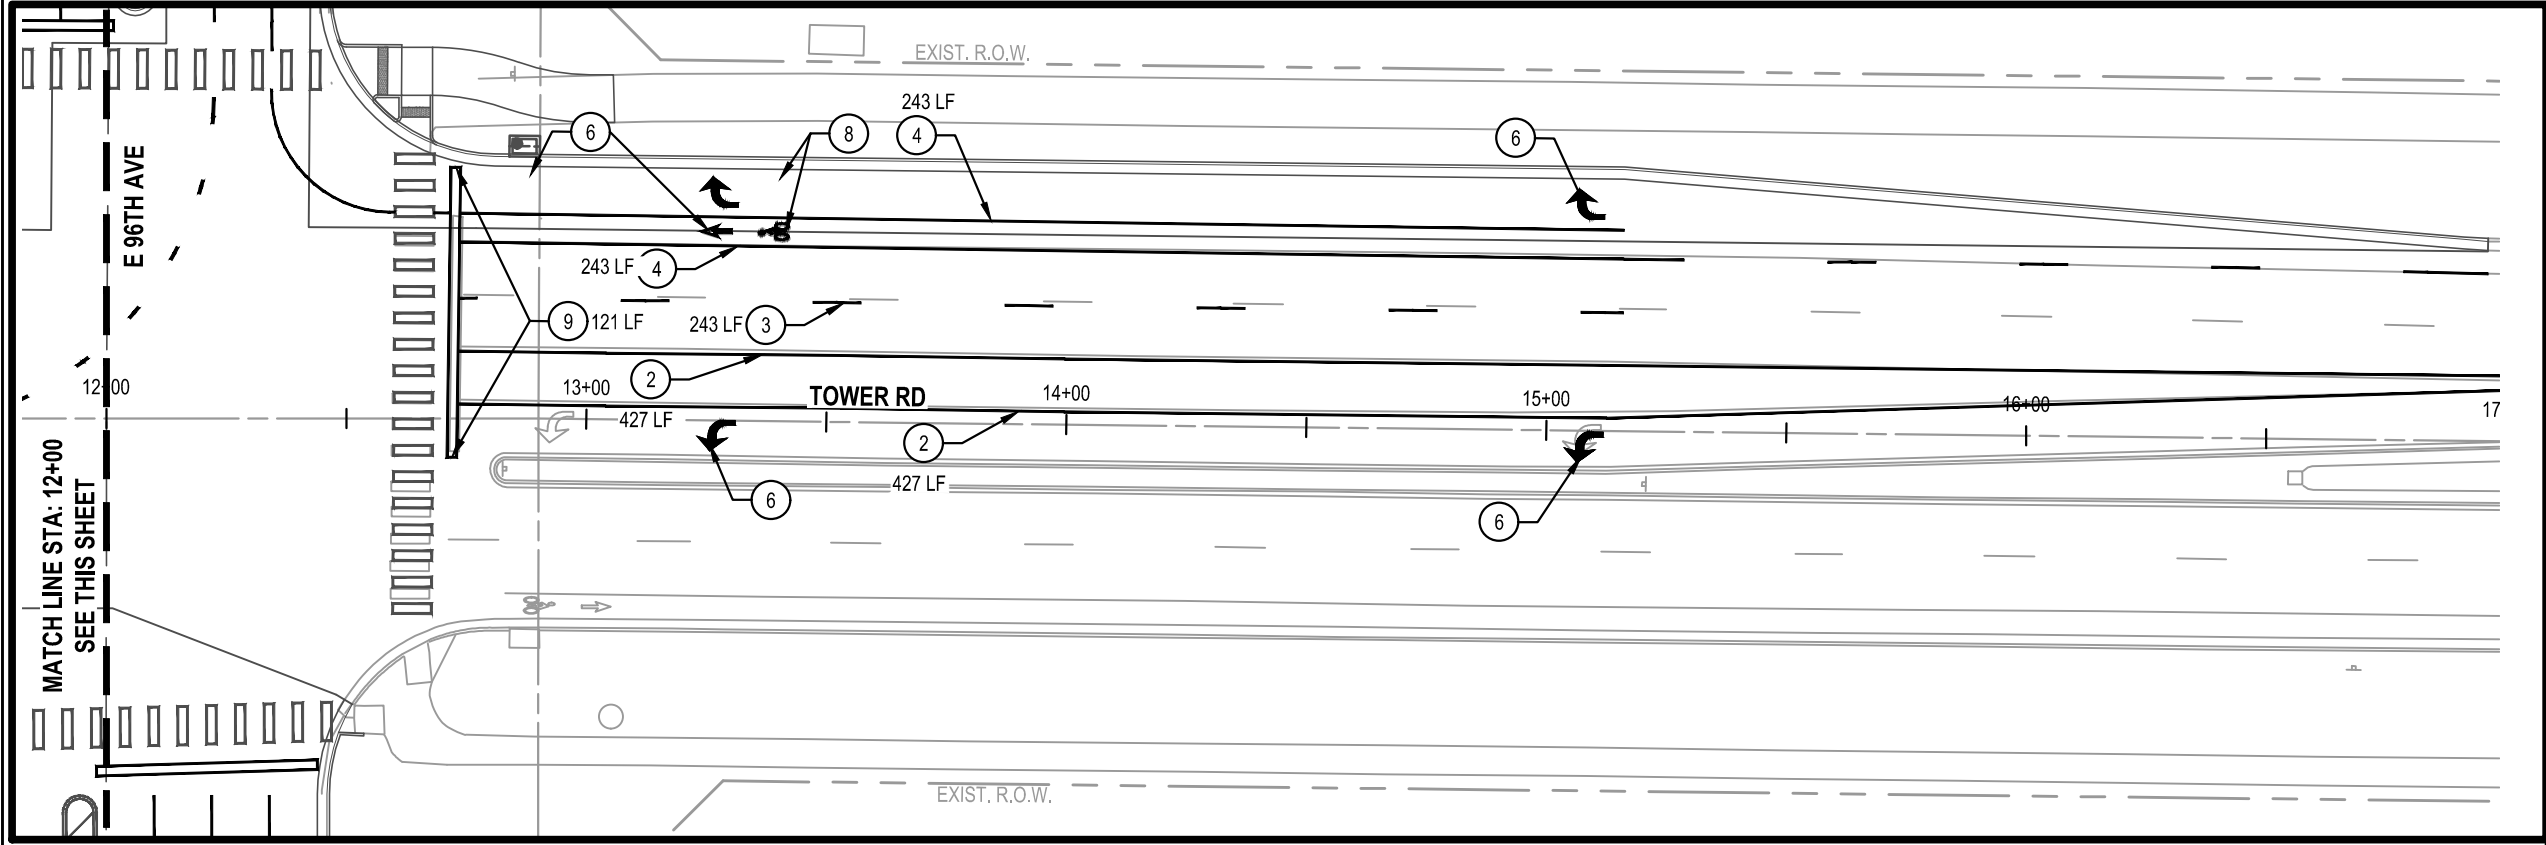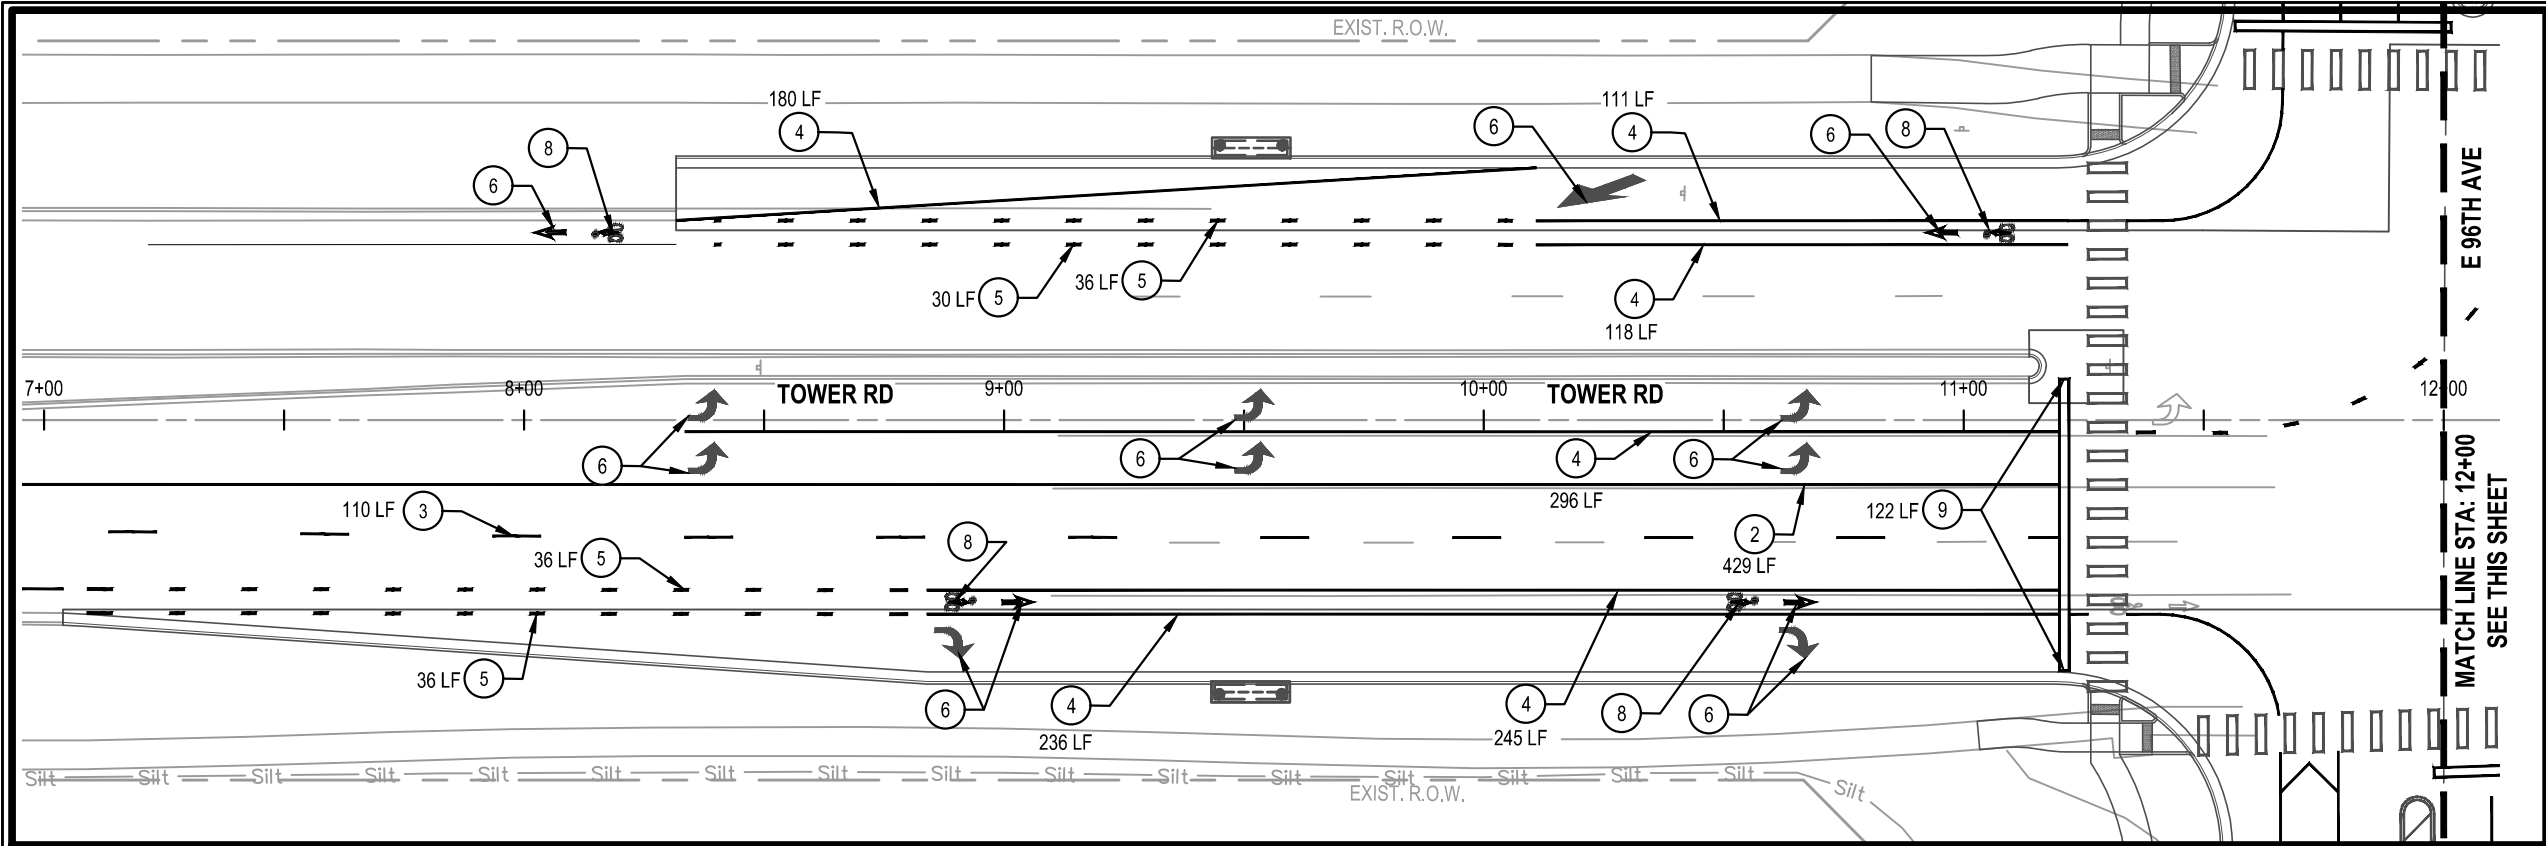


KEYNOTES

- 1 6" SOLID WHITE EDGE LINE
- 2 8" SOLID WHITE CHANNELIZING LINE
- 3 4" DASHED WHITE SKIP STRIPE LINE
- 4 8" SOLID WHITE
- 5 8" LANE DROP / AUX LINES
- 6 WHITE ARROW SYMBOL
- 7 WHITE WORD SYMBOL
- 8 WHITE BICYCLE SYMBOL
- 9 24" SOLID WHITE STOP BAR
- 10 24" WHITE CONTINENTAL CROSS WALK
- 11 8" YELLOW CROSS-HATCHING LINE
- 12 4" DOUBLE YELLOW

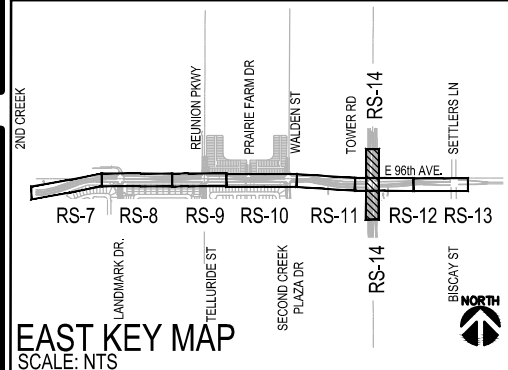

LEGEND

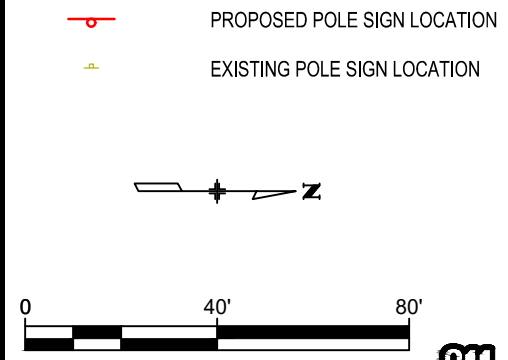

DRAWING INFORMATION		INDEX OF REVISIONS	DATE
File Name	64001-C-SM-14.dwg	△	
Date	NOVEMBER 1, 2024	△	
Version	Autodesk Civil 3D	△	
Design By	LJK	△	
Checked By	RCR	△	

Design for:

7887 E. 60th Ave.
Commerce City, CO 80022
PH 303-289-3600
www.c3gov.com

Design by:

555 17th Street
Suite 900
Denver, Co 80202
PH 303-740-7325
Huitt-Zollars.com

EAST 96TH AVENUE WIDENING
FROM CHAMBERS ROAD TO TOWER ROAD



ROADWAY SIGNING & PAVEMENT MARKING PLAN

STA 7+00 TO STA 17+00 (TOWER RD)


WENDY AMANN, PE# 32040
NOVEMBER 1, 2024
DATE
THESE PLANS WERE PREPARED UNDER THE
DIRECT SUPERVISION OF WENDY AMANN, PE



PROJECT NO	COMMERCE CITY 2022-18-PW
HUITT-ZOLLARS R315640.01	
SHEET NAME	RS-14
SHEET NO.	127 OF 315

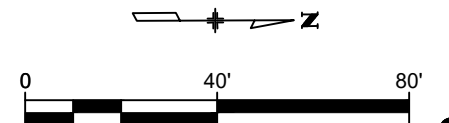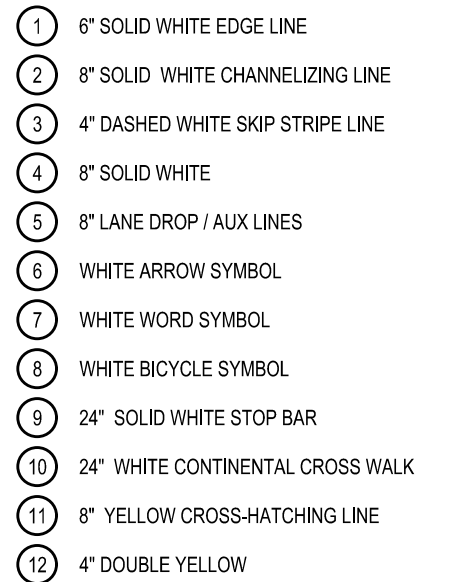


Design by:

 **HUITT
ZOLLARS**

555 17th Street
Suite 900
Denver, Co 80202
PH 303-740-7325
Huitt-Zollars.com

PROJECT NO
MMMERCE CITY 2022-18-PW
QUITT-ZOLLARS <u>R315640.01</u>
SHEET NAME
RS-15
SHEET NO.
28 OF 315

DWG: I:\proj\315640.01 - Commerce City - 96th Ave Improvements\10 CADD & BIM\10.1 AutoCAD Sheets\86th CP-64001-C-CP-1.dwg USER: Msef
DATE: Nov 06, 2024 5:33pm XREFS: 2022128 Ownership Base Map (NAD83) 564001 Civil Border

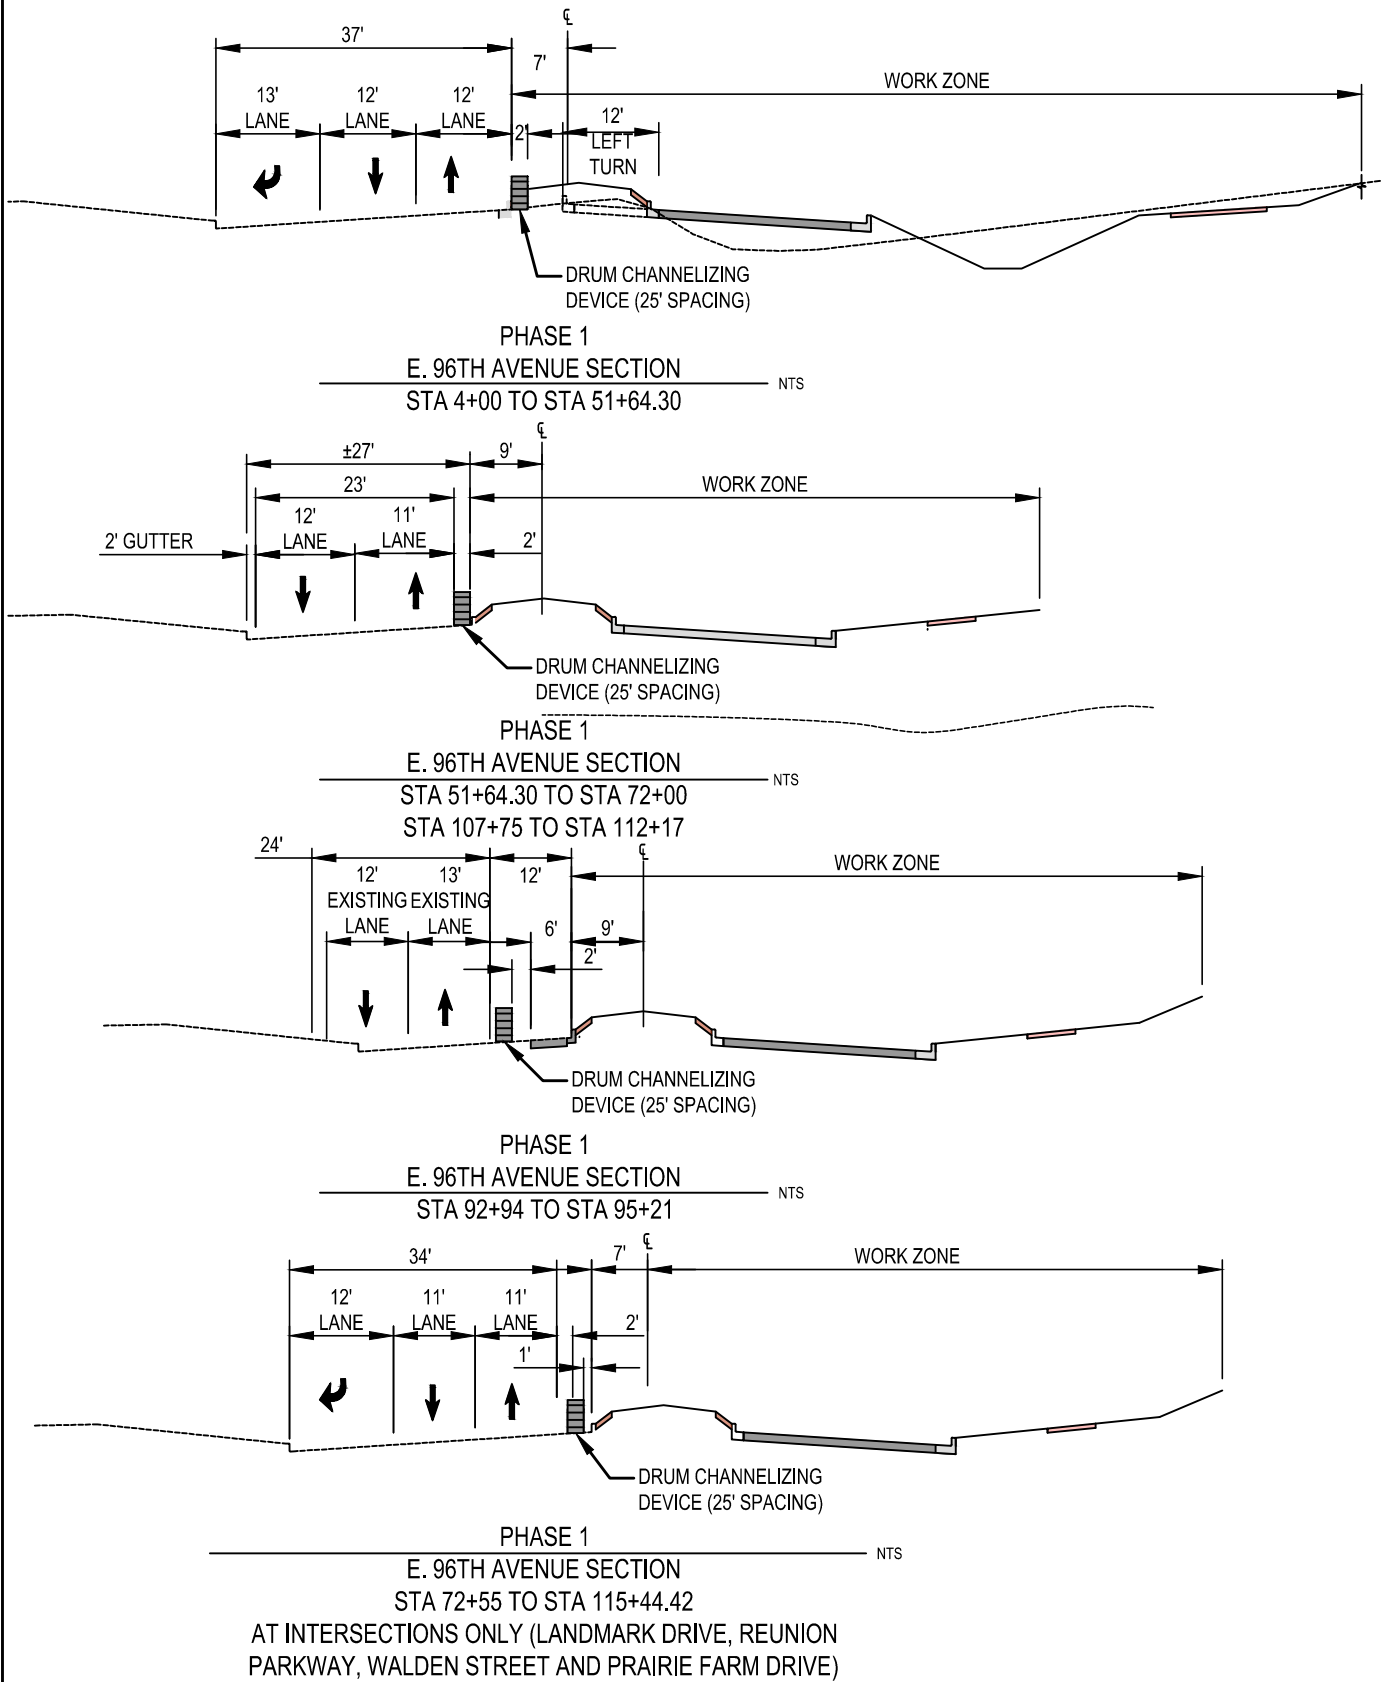


PHASE 1

1. PLACE DRUM CHANNELIZING DEVICES AND TRAFFIC CONES AS NEEDED TO SEPARATE EASTBOUND TRAFFIC FROM NEW EASTBOUND LANES CONSTRUCTION WORK ZONE AND TO DEFINE TRAFFIC LANE TRANSITIONS FROM EXISTING TO PHASE 1 PAVEMENT MARKINGS).
2. SETUP ALL PHASE 1 CONSTRUCTION SIGNAGE, INCLUDING ADVANCE SIGNAGE.
3. SHIFT EXISTING EASTBOUND TRAFFIC NORTH (INTO THE EXISTING 12-FT WIDE CENTER MEDIAN).
4. CONSTRUCT EASTBOUND LANE IMPROVEMENTS (EXCEPT FOR TOP LIFT OF HMA PAVEMENT), INCLUDING EAST BOUND BRIDGE, CURB & GUTTER, DRAINAGE INLETS, LATERAL PIPES, ROADSIDE DITCH, 6' SIDEWALK, AND 12' PERIMETER TRAIL.
5. CONSTRUCT FULL-DEPTH HMA PAVEMENT ON E. 96 TH AVE. EASTBOUND LANES (EAST OF TOWER RD.), AND WIDENING OF TOWER RD NORTHBOUND & SOUTHBOUND LANES (SOUTH OF E. 96TH AVE.).
6. COMPLETE EASTBOUND ROADWAY SIGNING.
7. INSTALL PERMANENT LANE STRIPING ON EASTBOUND PCCP TRAVEL LANES FROM STA: 51+64.30 TO STA: 113+81.77.
8. INSTALL TEMPORARY PAVEMENT MARKINGS ON NEW EASTBOUND HMA PAVED TRAFFIC LANES (WHERE FINAL LIFT OF HMA PAVING IS DEFERRED TO TRAFFIC CONTROL PLAN PHASE 3).

NOTES:

1. THE CONTRACTOR SHALL SHIFT AND/OR MASK ALL INTERSECTION TRAFFIC SIGNAL HEADS, AND ROADWAY SIGNS, AS REQUIRED TO ACCOMMODATE LANE SHIFTS THROUGHOUT CONSTRUCTION.
2. TRAFFIC CONTROL, LANE CLOSURES, AND CONSTRUCTION SIGNING IS TO BE INSTALLED IN ACCORDANCE WITH CDOT REQUIREMENTS FOR TRAFFIC CONTROL AND CDOT STANDARD PLANS S-630-1.
3. THE CONTRACTOR SHALL PREPARE AND SUBMIT A TRAFFIC CONTROL PLAN IN ACCORDANCE WITH CDOT STANDARDS FOR REVIEW AND APPROVAL BY COMMERCE CITY PUBLIC WORKS, PRIOR TO STARTING CONSTRUCTION.

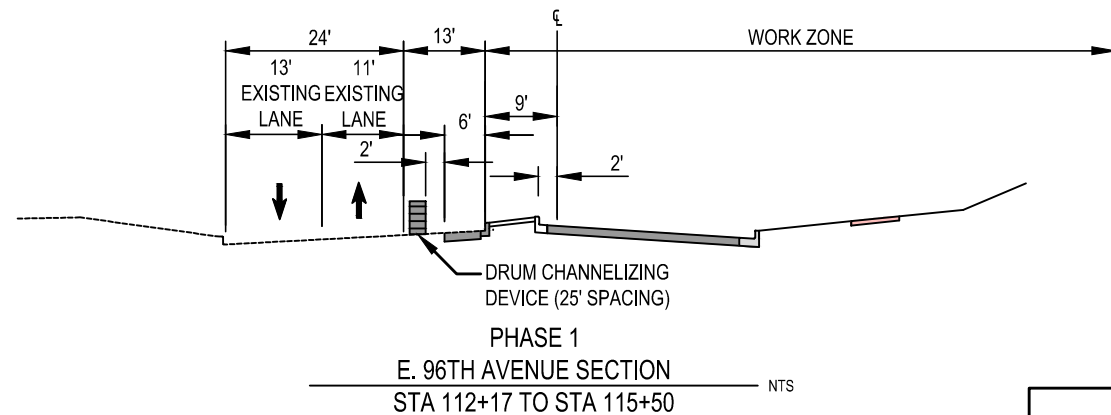


DRAWING INFORMATION		INDEX OF REVISIONS	DATE
File Name	64001-C-CP-1.dwg	△	
Date	NOVEMBER 1, 2024	△	
Version	Autodesk Civil 3D	△	
Design By	LJK	△	
Checked By	RCR	△	

Design for:	Design by:
 Commerce City 7887 E. 60th Ave. Commerce City, CO 80022 PH 303-289-3600 www.c3gov.com	 555 17th Street Suite 900 Denver, Co 80202 PH 303-740-7325 Huitt-Zollars.com

PHASE 1 CONSTRUCTION PHASING PLAN


WENDY AMANN, PE# 32040
NOVEMBER 1, 2024
DATE
THESE PLANS WERE PREPARED UNDER THE DIRECT SUPERVISION OF WENDY AMANN, PE

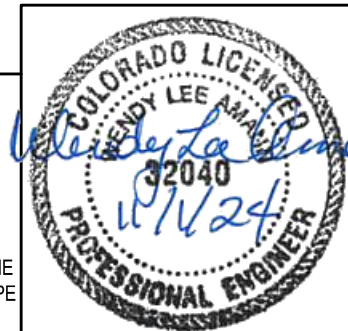


PROJECT NO
COMMERCE CITY 2022-18-PW
HUITT-ZOLLARS R315640.01
SHEET NAME
CP-1
SHEET NO.
129 OF 315




DWG: I:\proj\315640.01 - Commerce City - 96th Ave Improvements\10 CADD & BIM\10.1 AutoCAD\Sheets\86th CP-64001-C-CP-2.dwg
DATE: Nov 06, 2024 5:33pm XREFS: 2022128 Ownership Base Map (NAD83) 564001 Civil Border USER: kser

PHASE 2 - WEST OF CHAMBERS ROAD TO WEST OF BUCKLEY ROAD

1. STRIPE SOUTH HALF OF 4-LANE ROADWAY FOR 2-LANE/2-WAY TRAFFIC OPERATIONS, PLACE PHASE 2 CONSTRUCTION SIGNS AND SHIFT TRAFFIC TO THE SOUTH SIDE (EASTBOUND LANES).
2. MILL AND OVERLAY NORTH HALF OF ROADWAY (WESTBOUND LANES).
3. CONSTRUCT CURB & GUTTER AND HMA PAVEMENT PATCHING ALONG NORTH SIDE OF CENTER MEDIAN (ON E. 96TH AVE).
4. CONSTRUCT FULL-DEPTH HMA PAVEMENT WEST OF CHAMBERS ROAD FROM STA2+93.45 TO STA. 10+35.37.
5. COMPLETE PROPOSED ROADWAY SIGNING AND PAVEMENT MARKINGS AND TRAFFIC SIGNAL ON WESTBOUND LANES.

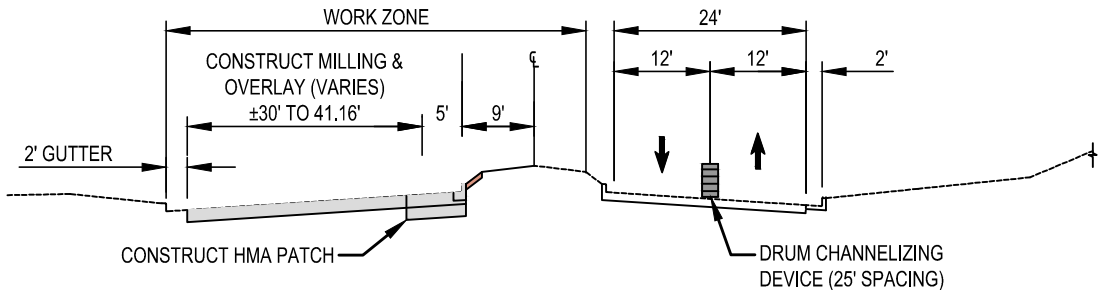

PHASE 2
E. 96TH AVENUE SECTION
STA 4+00 TO STA 51+64.30
STA 51+64 TO STA 55+26
(PCCP/NO MILLING & OVERLAY)
STA 55+26 TO STA 115+50
(SIGNING AND MARKING ONLY)

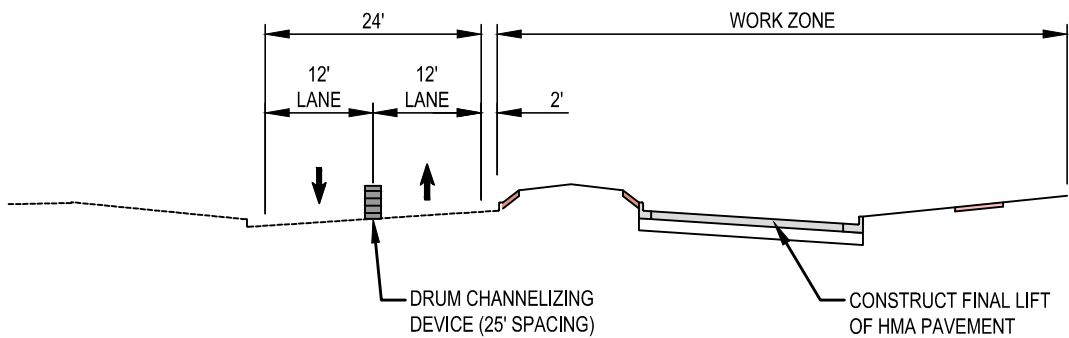

PHASE 3
E. 96TH AVENUE SECTION
STA 4+00 TO STA 51+64.30

PHASE 2 - EAST OF BUCKLEY ROAD TO EAST OF TOWER ROAD


1. USE DRUM CHANNELIZING DEVICES AND TRAFFIC CONES AS NEEDED TO DEFINE TRAFFIC LANES FOR SOUTH HALF OF 4-LANE ROADWAY FOR 2-LANE/2-WAY TRAFFIC OPERATIONS, PLACE PHASE 2 CONSTRUCTION SIGNS AND SHIFT TRAFFIC TO THE SOUTH SIDE.
2. REMOVE PHASE 1 CONSTRUCTION SIGNS AND PAVEMENT MARKINGS ALONG NORTH HALF OF ROADWAY.
3. CONSTRUCT FULL-DEPTH HMA PAVEMENT ON E. 96TH AVE. WESTBOUND LANES, EAST OF TOWER RD. FROM STA. 116+68 TO END OF PROJECT AND WIDENING OF TOWER RD. SOUTHBOUND LANES (NORTH OF E. 96TH AVE.).
4. COMPLETE PROPOSED ROADWAY SIGNING AND PAVEMENT MARKINGS ON WESTBOUND LANES. CONSTRUCT $\frac{3}{4}$ " THIN-BONDED OVERLAY ON EXISTING WESTBOUND BRIDGE OVER SECOND CREEK.
5. MOVE WESTBOUND TRAFFIC TO SOUTH SIDE AND OPEN COMPLETED ROADWAY.

NOTE:


THE CONTRACTOR SHALL SHIFT AND/OR MASK ALL INTERSECTION TRAFFIC SIGNAL HEADS, AND ROADWAY SIGNS, AS REQUIRED TO ACCOMMODATE LANE SHIFTS THROUGHOUT CONSTRUCTION.

PHASE 3 - WEST OF BUCKLEY ROAD

1. USING DRUM CHANNELIZING DEVICES AND TRAFFIC CONES TO DEFINE TRAFFIC LANES SETUP NORTH SIDE OF ROAD FOR 2-LANE, 2-WAY TRAFFIC OPERATIONS AND SHIFT TRAFFIC TO THE NORTH. (ON WESTBOUND LANES SIMILAR TO PHASE 1).
2. PLACE TOP LIFT OF HMA ON THE EASTBOUND LANES.
3. COMPLETE ROADWAY SIGNING AND PAVEMENT MARKINGS AND TRAFFIC SIGNALS ON EASTBOUND LANES.
4. SHIFT EASTBOUND TRAFFIC TO COMPLETED 2-LANE SOUTH SIDE.
5. REMOVE DRUM CHANNELIZING DEVICES AND TRAFFIC CONES, UNMASK FINAL SIGNING FROM NORTH SIDE OF ROAD AND OPEN WESTBOUND 2-LANES.

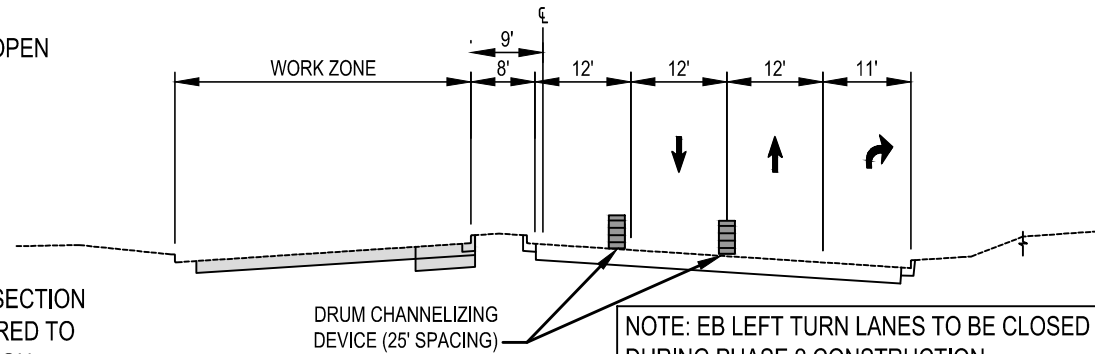

PHASE 2
E. 96TH AVENUE SECTION
STA 4+00 TO STA 115+44.42
AT INTERSECTIONS ONLY

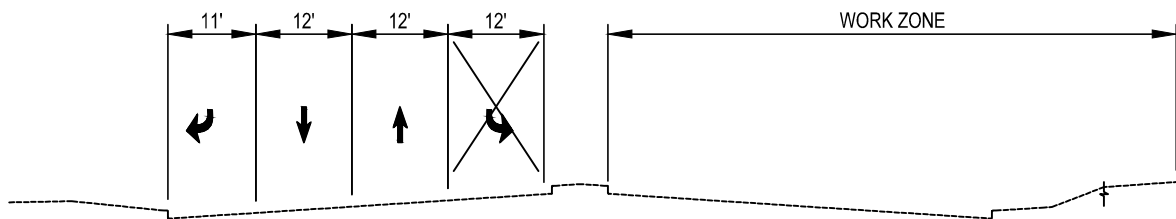

NOTE: WB LEFT TURN LANES NOT TO BE USED IN PHASE 3 CONSTRUCTION

PHASE 3
E. 96TH AVENUE SECTION
STA 4+00 TO STA 51+63
AT INTERSECTIONS ONLY

DRAWING INFORMATION

File Name	64001-C-CP-2.dwg
Date	NOVEMBER 1, 2024
Version	Autodesk Civil 3D
Design By	LJK
Checked By	RCR

INDEX OF REVISIONS

INDEX OF REVISIONS	DATE
△	
△	
△	
△	
△	
△	

Design for:


7887 E. 60th Ave.
Commerce City, CO
80022
PH 303-289-3600
www.c3gov.com

Design by:


555 17th Street
Suite 900
Denver, Co 80202
PH 303-740-7325
Huitt-Zollars.com


EAST 96TH AVENUE WIDENING
FROM CHAMBERS ROAD TO TOWER ROAD

PHASE 2 & 3
CONSTRUCTION PHASING PLAN


WENDY AMANN, PE# 32040

NOVEMBER 1, 2024
DATE

THESE PLANS WERE PREPARED UNDER THE
DIRECT SUPERVISION OF WENDY AMANN, PE

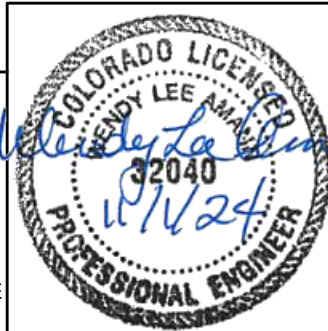


PROJECT NO
COMMERCE CITY 2022-18-PW
HUITT-ZOLLARS R315640.01
SHEET NAME
CP-2
SHEET NO.
130 OF 315



[illegible]

DRAWING INFORMATION			INDEX OF REVISIONS		DATE	Design for:	Design by:	EAST 96TH AVENUE WIDENING FROM CHAMBERS ROAD TO TOWER ROAD				2022-18-PW
File Name 64001-C-TC-0.1.dwg Date NOVEMBER 1, 2024 Version Autodesk Civil 3D Design By SAB Checked By RCR	1	BID ADDENDUM	08/09/2024	 Commerce City 7887 E. 60th Ave. Commerce City, CO 80022 PH 303-289-3600 www.c3gov.com	 HUITT ZOLLARS 555 17th Street Suite 900 Denver, Co 80202 PH 303-740-7325 Huit-Zollars.com	TABULATION OF CONSTRUCTION TRAFFIC CONTROL DEVICES		 WENDY AMANN, PE# 32040				HUITT-ZOLLARS R313640.01
	2	BID ADDENDUM	08/22/2024					NOVEMBER 1, 2024		SHEET NAME		
	3	ISSUED FOR CONSTRUCTION	11/01/2024					DATE		TC-0.1		
	4							THESE PLANS WERE PREPARED UNDER THE DIRECT SUPERVISION OF WENDY AMANN, PE		SHEET NO.		
	5									131 OF 315		



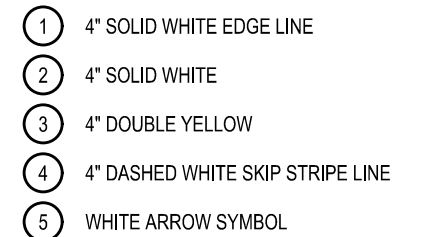


WORK LIMITS

DRUM CHANNELIZING DEVICE


TRAFFIC DIRECTION ARROW

TRAFFIC CONTROL SIGN



NOTE: DRUM CHANNELIZING DEVICES SHALL BE PLACED 25 FEET ON CENTER

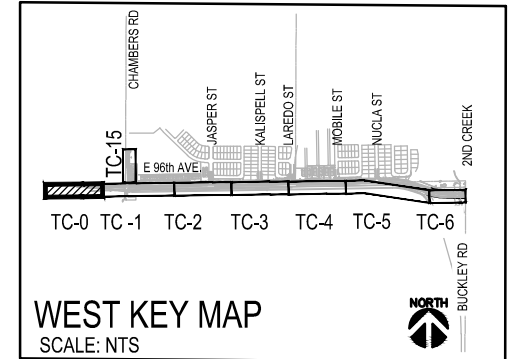


NOTE:
CONTRACTOR TO PREPARE TRAFFIC CONTROL PLANS
FOR R.O.W. PERMIT SUBMITTAL.

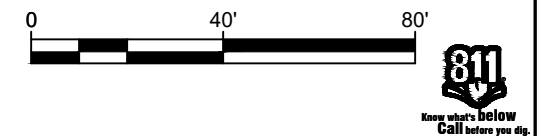

SCALE: 1"= 40'

  DRAWING INFORMATION		INDEX OF REVISIONS		DATE	Design for:	Design by:	EAST 96TH AVENUE WIDENING FROM CHAMBERS ROAD TO TOWER ROAD		2022-18-PW	
File Name	△				 Commerce CITY 7887 E. 60th Ave. Commerce City, CO 80022 PH 303-289-3600 www.c3gov.com	 HUITT ZOLLARS 555 17th Street Suite 900 Denver, Co 80202 PH 303-740-7325 Huitt-Zollars.com	Wendy Lee Amann WENDY AMANN, PE# 32040		HUITT-ZOLLARS R313640.01	
Date	△						NOVEMBER 1, 2024		SHEET NAME	
Version	△						DATE		TC-0	
Design By	△						THESE PLANS WERE PREPARED UNDER THE DIRECT SUPERVISION OF WENDY AMANN, PE		SHEET NO.	
Checked By	△								132 OF 315	

DWG: I:\proj\315643\01 - Commerce City - 96th Ave Improvements\10 CADD & BIM\10.1 AutoCAD\Sheets\861n TC-64001_TC Stacked.dwg USER: lkear
DATE: Nov 06, 2024 5:34pm XREFS: 564001_Civil Border 564001_VF-BLX 564001-Key Notes 2022128 Ownership Base Map Anno 564001-C-KM-VCC 564001-C-MME-X 564001-C-SP-X 564001-C-SP-X(Phase 1)Stripping 564001-L-UT-X

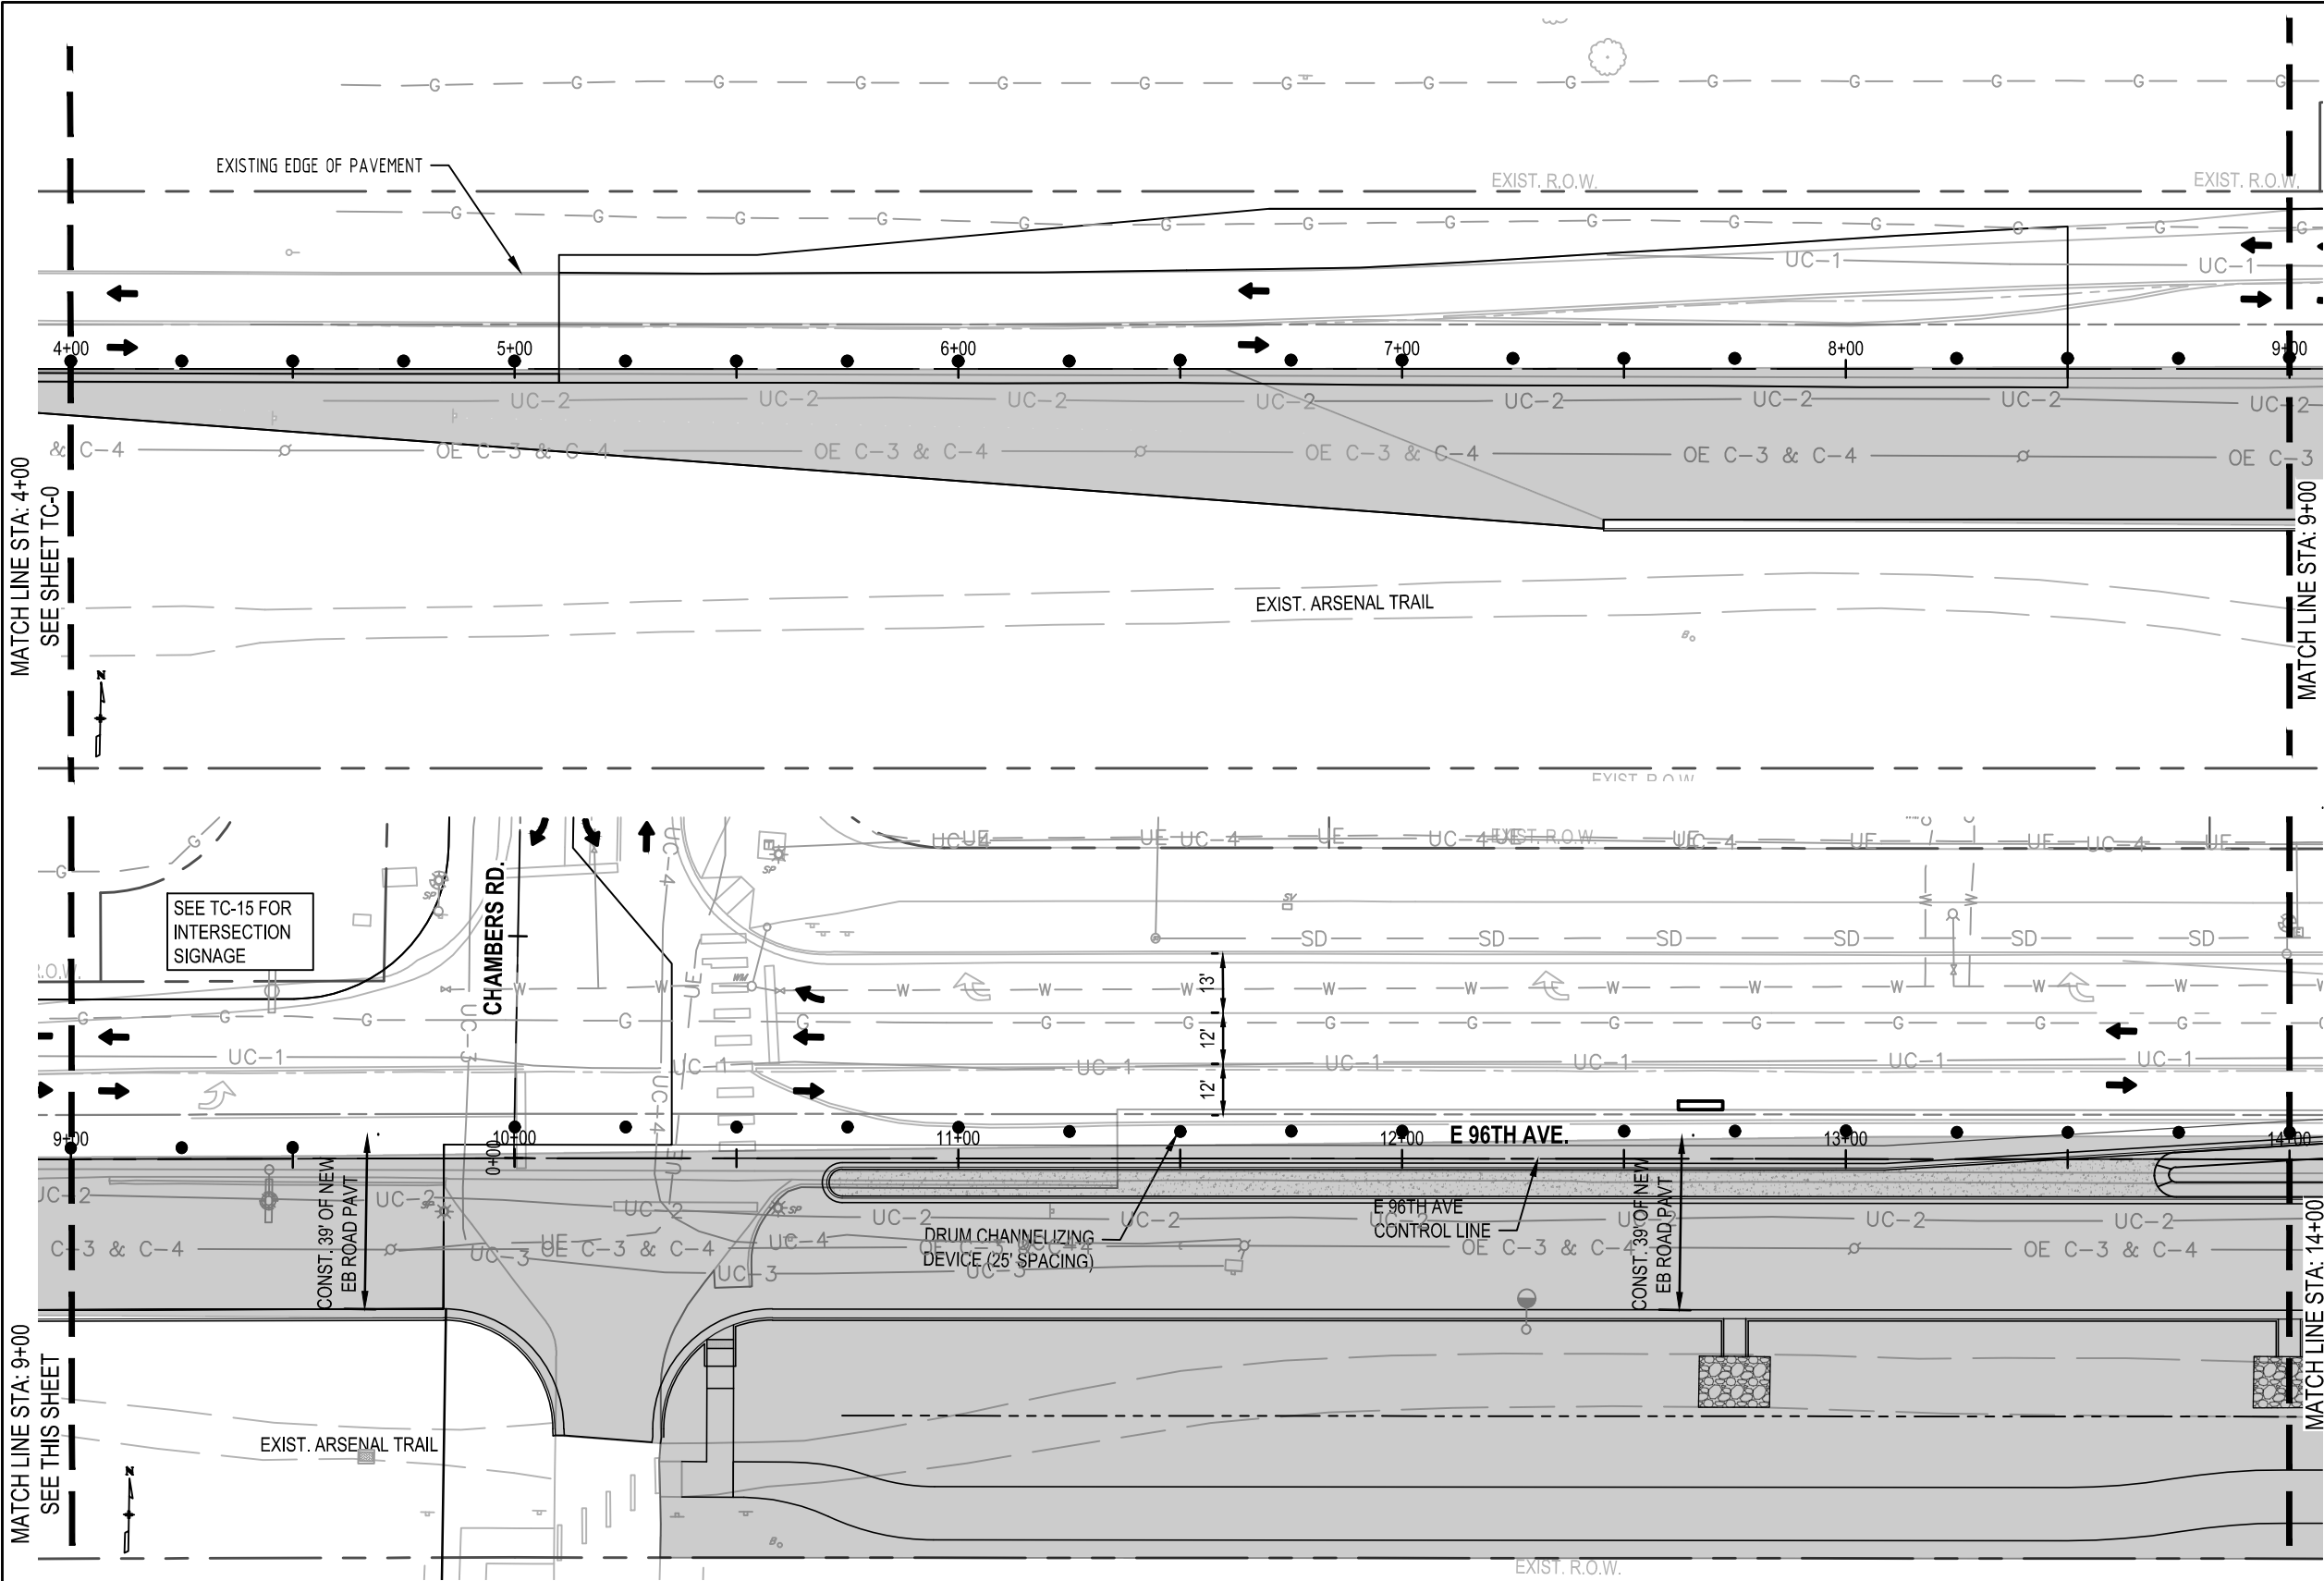


KEYNOTES

- 1 4" SOLID WHITE EDGE LINE
- 2 4" SOLID WHITE
- 3 4" DOUBLE YELLOW
- 4 4" DASHED WHITE SKIP STRIPE LINE
- 5 WHITE ARROW SYMBOL

LEGEND

- WORK LIMITS
- DRUM CHANNELIZING DEVICE
- TRAFFIC DIRECTION ARROW
- TRAFFIC CONTROL SIGN

NOTE: DRUM CHANNELIZING DEVICES SHALL BE PLACED 25 FEET ON CENTER

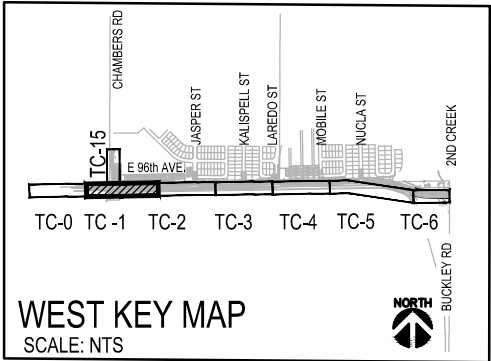

WEST KEY MAP
SCALE: NTS

NOTE:
CONTRACTOR TO PREPARE TRAFFIC CONTROL PLANS FOR R.O.W. PERMIT SUBMITTAL.



DRAWING INFORMATION

File Name
64001_TC Stacked.dwg

Date
NOVEMBER 1, 2024

Version
Autodesk Civil 3D
Design By
LJK
Checked By
RCR

INDEX OF REVISIONS

DATE

Design for:

Commerce City
7887 E. 60th Ave.
Commerce City, CO
80022
PH 303-289-3600
www.c3gov.com

Design by:

HUIT ZOLLARS
555 17th Street
Suite 900
Denver, Co 80202
PH 303-740-7325
Huit-Zollars.com

EAST 96TH AVENUE WIDENING
FROM CHAMBERS ROAD TO TOWER ROAD


SUGGESTED TRAFFIC CONTROL PLAN PHASE 1

STA 4+00 TO STA 14+00

WENDY AMANN, PE# 32040

NOVEMBER 1, 2024
DATE

THESE PLANS WERE PREPARED UNDER THE
DIRECT SUPERVISION OF WENDY AMANN, PE

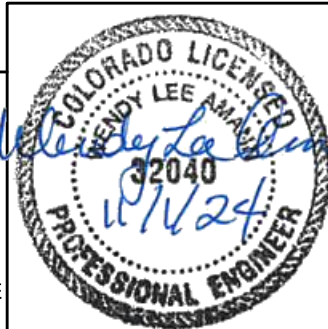

PROJECT NO

COMMERCE CITY
2022-18-PW

HUITT-ZOLLARS
R315643.01


SHEET NAME

TC-1

SHEET NO.

133 OF 315

DWG: I:\proj\3154\01 - Commerce City - 96th Ave Improvements\10 CADD & BIM\10.1 AutoCAD\Sheets\86in TC\64001_TC Stacked.dwg USER: lkear
DATE: Nov 06, 2024 5:34pm XREFS: 564001 Civil Border 64001-UF-BLX 64001-UF-Notes 2022128 Ownership Base Map Armo 64001-C-KM-VX 64001-C-KMEX 64001-C-SP-X 64001-C-SP-X(Phase 1)String 64001-UF-X

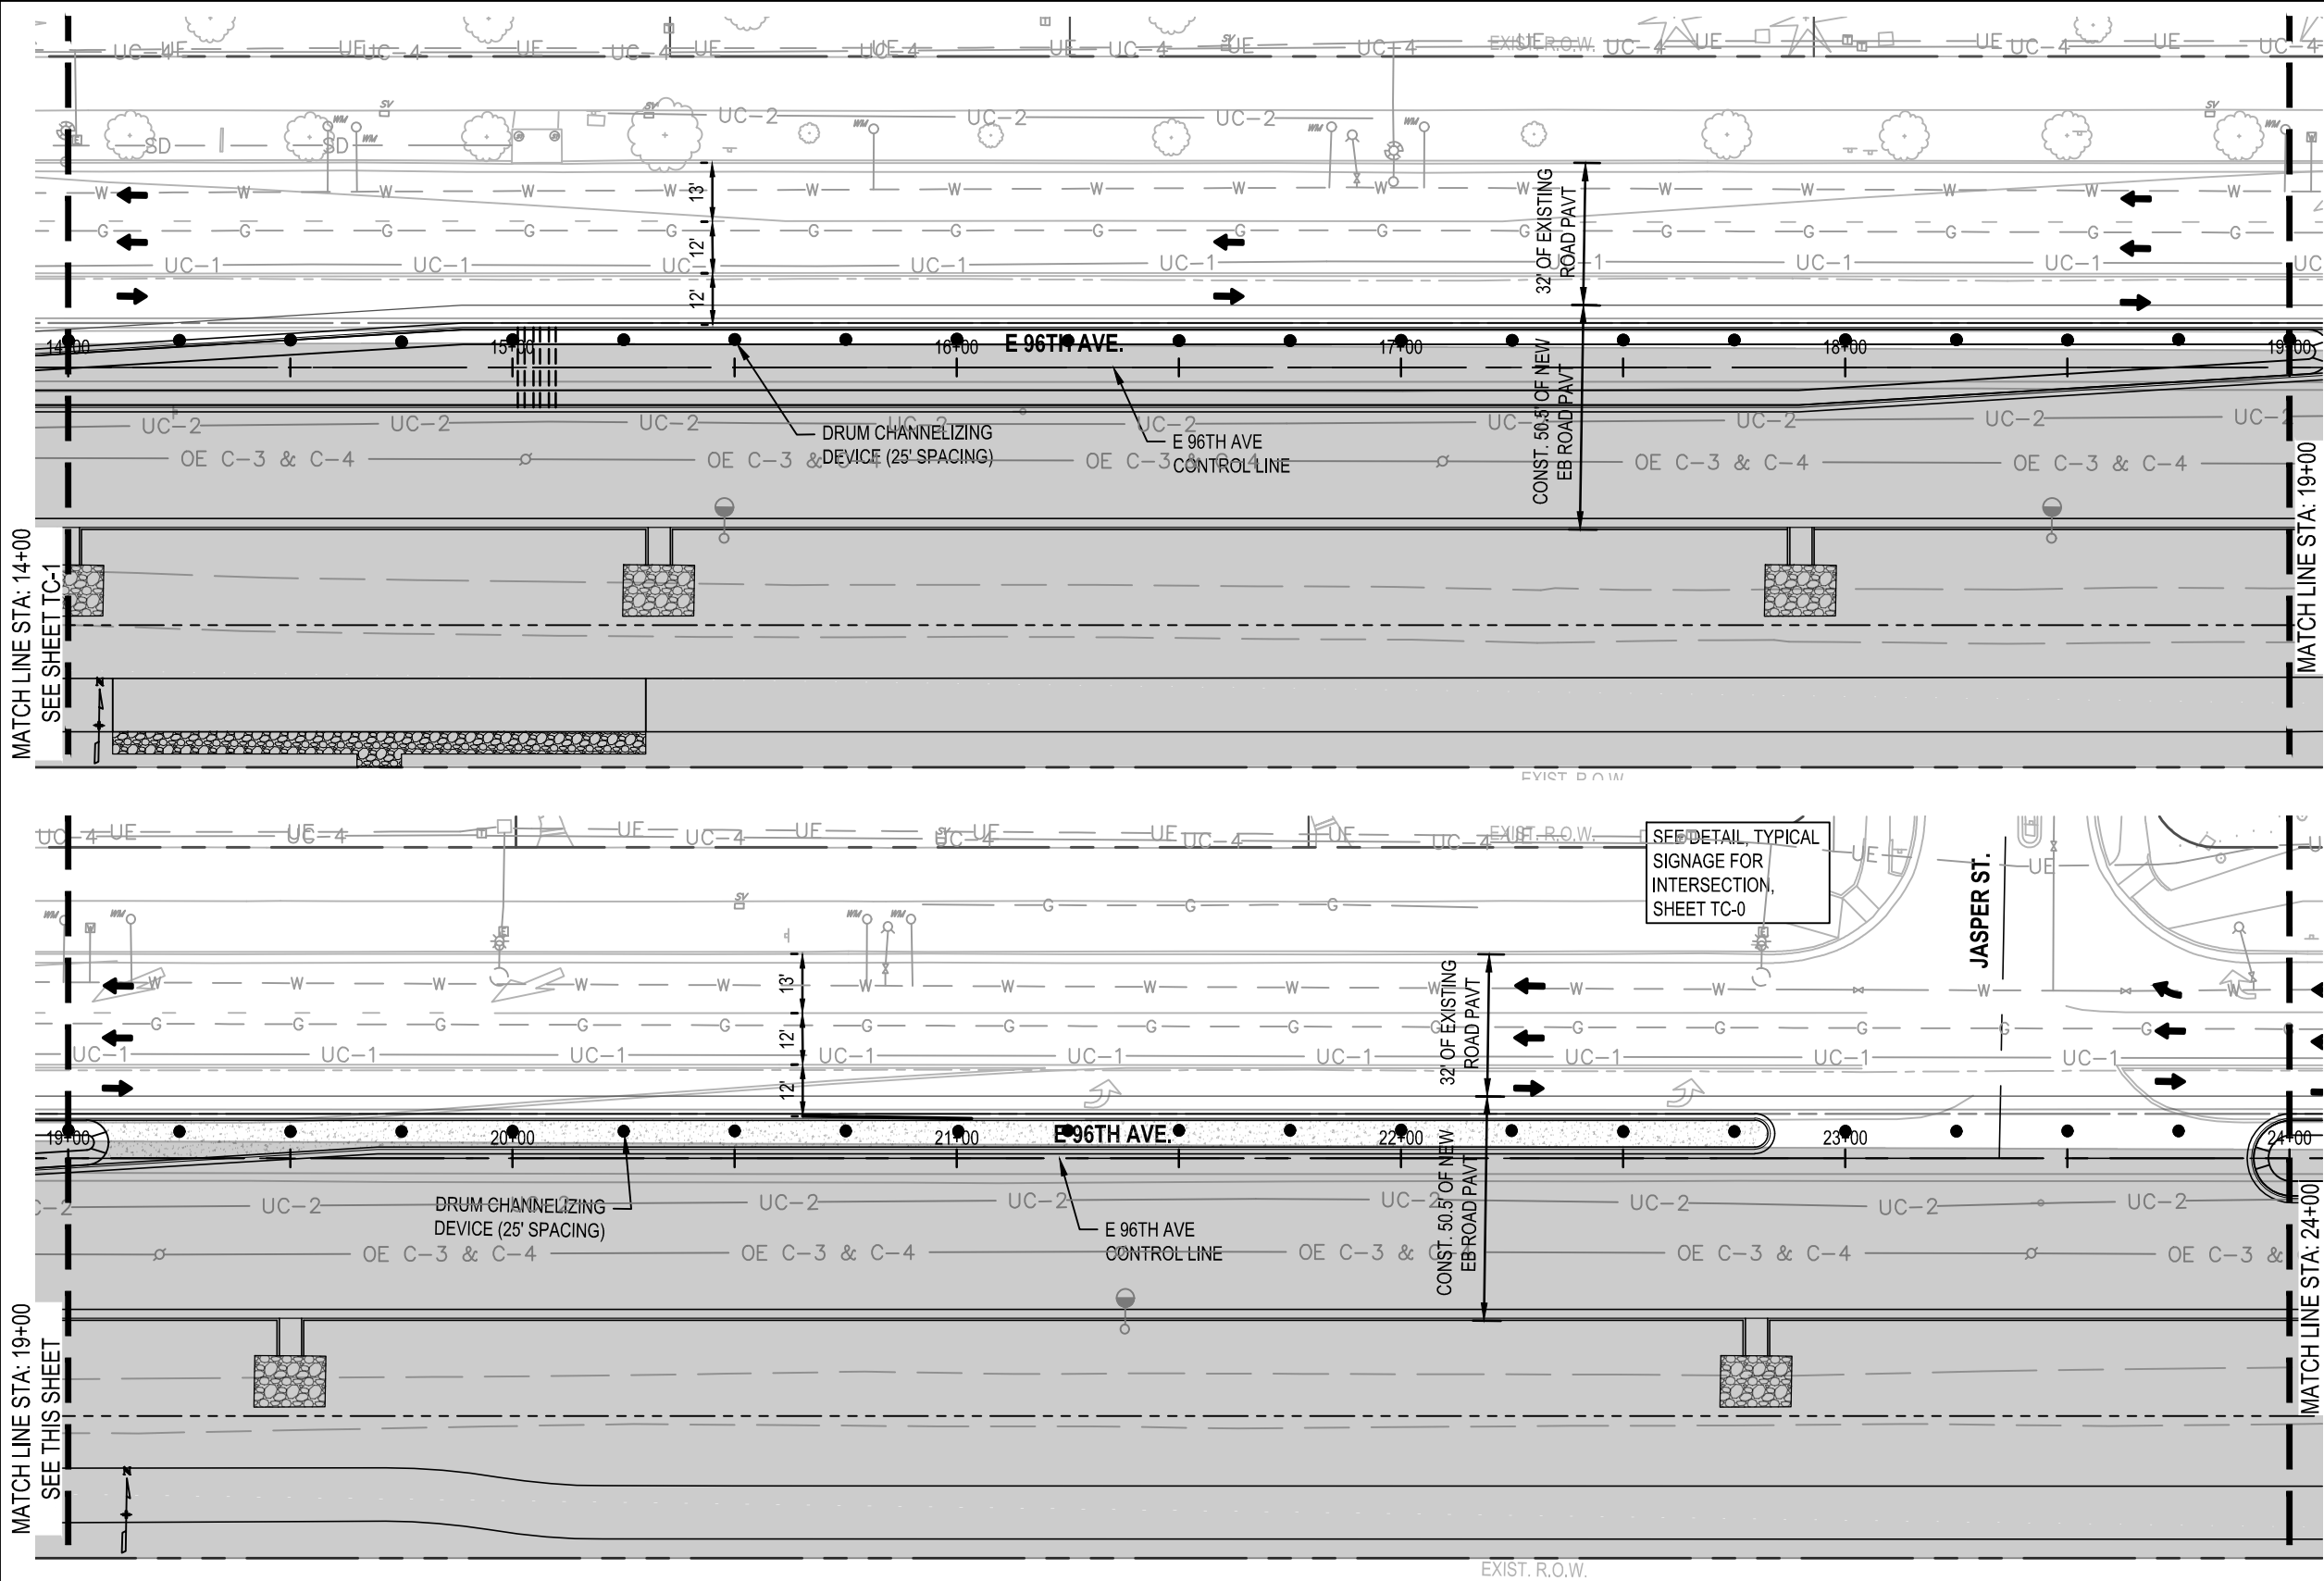


KEYNOTES

- 1 4" SOLID WHITE EDGE LINE
- 2 4" SOLID WHITE
- 3 4" DOUBLE YELLOW
- 4 4" DASHED WHITE SKIP STRIPE LINE
- 5 WHITE ARROW SYMBOL


LEGEND

- WORK LIMITS
- DRUM CHANNELIZING DEVICE
- TRAFFIC DIRECTION ARROW
- TRAFFIC CONTROL SIGN

NOTE: DRUM CHANNELIZING DEVICES SHALL BE PLACED 25 FEET ON CENTER

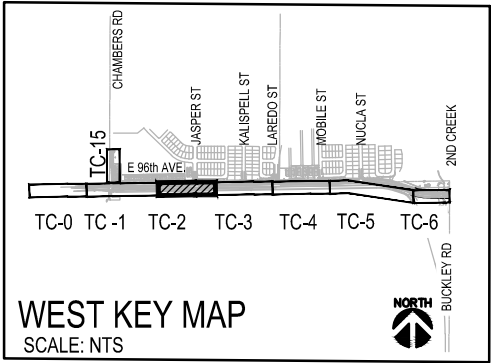

NOTE:
CONTRACTOR TO PREPARE TRAFFIC CONTROL PLANS FOR R.O.W. PERMIT SUBMITTAL.

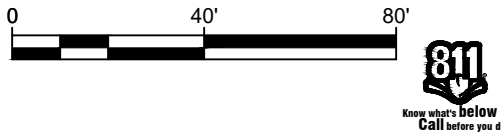

DRAWING INFORMATION

File Name
64001_TC Stacked.dwg

Date
NOVEMBER 1, 2024

Version
Autodesk Civil 3D
Design By
LJK
Checked By
RCR

INDEX OF REVISIONS

△		
△		
△		
△		
△		

DATE

Design for:


7887 E. 60th Ave.
Commerce City, CO
80022
PH 303-289-3600
www.c3gov.com


Design by:


555 17th Street
Suite 900
Denver, Co 80202
PH 303-740-7325
Huitt-Zollars.com

EAST 96TH AVENUE WIDENING
FROM CHAMBERS ROAD TO TOWER ROAD


SUGGESTED TRAFFIC CONTROL PLAN PHASE 1

STA 14+00 TO STA 24+00

 
WENDY AMANN, PE# 32040

NOVEMBER 1, 2024
DATE

THESE PLANS WERE PREPARED UNDER THE
DIRECT SUPERVISION OF WENDY AMANN, PE

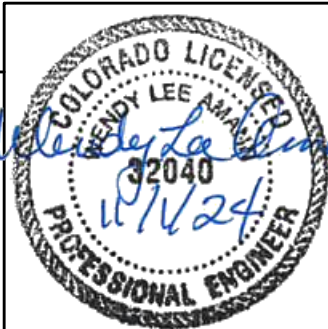

PROJECT NO

COMMERCE CITY
2022-18-PW

HUITT-ZOLLARS
R315643.01


SHEET NAME

TC-2

SHEET NO.

134 OF 315

DWG: I:\proj\31564001 - Commerce City - 96th Ave Improvements\10 CADD & BIM\10.1 AutoCAD\Sheets\86in TC\64001_TC Stacked.dwg USER: lkear
DATE: Nov 06, 2024 5:35pm XREFS: 564001 Civil Border 64001-4ey Notes 64001-VF-BLX 64001-C-KM-VX 64001-C-KM-E-X 64001-C-SP-X 64001-C-SP-X(Phase Striping) 64001-VUT-X

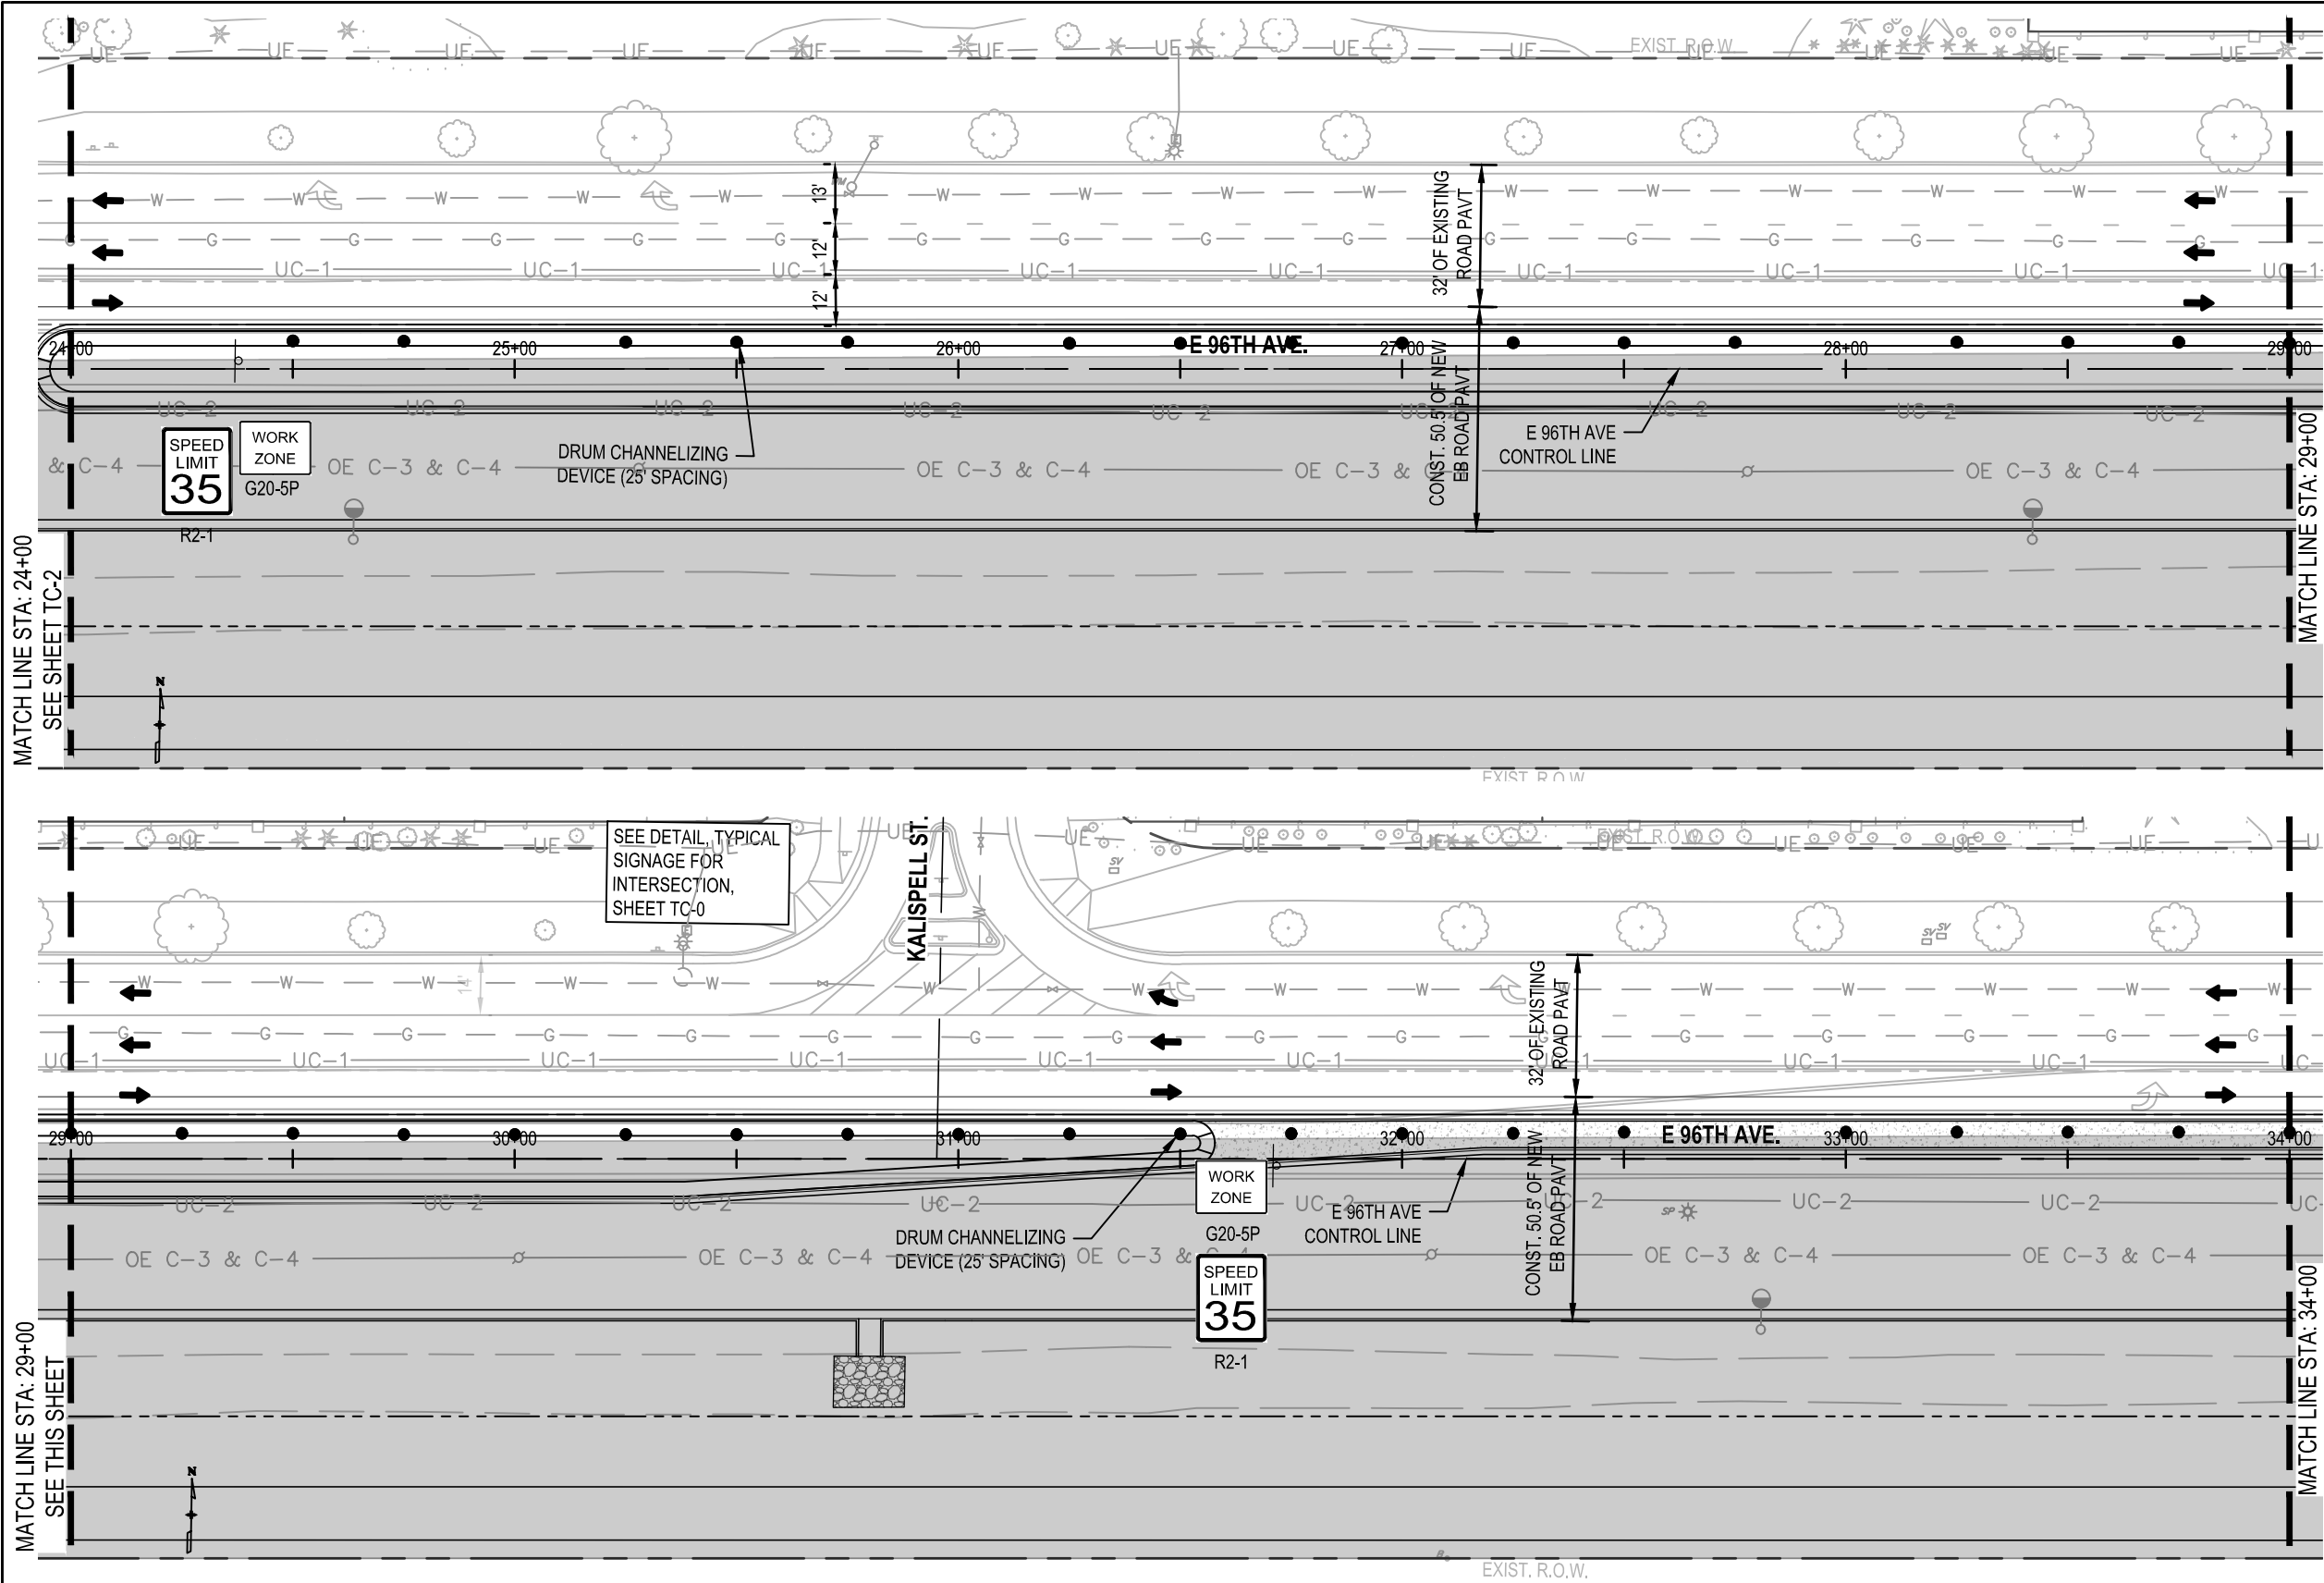


KEYNOTES

- 1 4" SOLID WHITE EDGE LINE
- 2 4" SOLID WHITE
- 3 4" DOUBLE YELLOW
- 4 4" DASHED WHITE SKIP STRIPE LINE
- 5 WHITE ARROW SYMBOL


LEGEND

- WORK LIMITS
- DRUM CHANNELIZING DEVICE
- TRAFFIC DIRECTION ARROW
- TRAFFIC CONTROL SIGN

NOTE: DRUM CHANNELIZING DEVICES SHALL BE PLACED 25 FEET ON CENTER

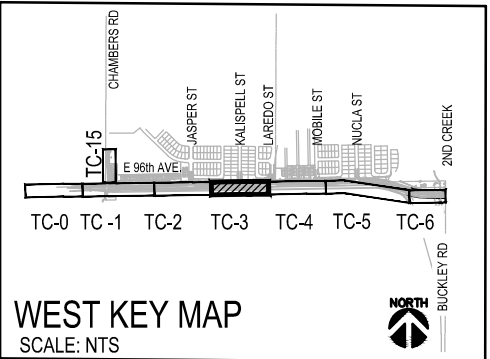

NOTE: CONTRACTOR TO PREPARE TRAFFIC CONTROL PLANS FOR R.O.W. PERMIT SUBMITTAL.

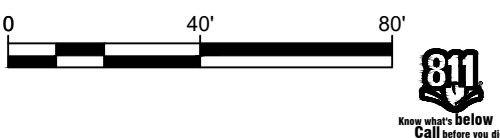

DRAWING INFORMATION		INDEX OF REVISIONS	DATE
File Name	64001_TC Stacked.dwg	△	
Date	NOVEMBER 1, 2024	△	
Version	Autodesk Civil 3D	△	
Design By	LJK	△	
Checked By	RCR	△	

Design for:

7887 E. 60th Ave.
Commerce City, CO 80022
PH 303-289-3600
www.c3gov.com

Design by:

555 17th Street
Suite 900
Denver, Co 80202
PH 303-740-7325
Huit-Zollars.com

EAST 96TH AVENUE WIDENING
FROM CHAMBERS ROAD TO TOWER ROAD

SUGGESTED TRAFFIC CONTROL PLAN PHASE 1

STA 24+00 TO STA 34+00

WENDY AMANN, PE# 32040


NOVEMBER 1, 2024
DATE

THESE PLANS WERE PREPARED UNDER THE
DIRECT SUPERVISION OF WENDY AMANN, PE



PROJECT NO	COMMERCE CITY 2022-18-PW
SHEET NAME	HUITT-ZOLLARS R315640.01
SHEET NO.	TC-3
	135 OF 315

DWG: I:\proj\R3184\01 - Commerce City - 96th Ave Improvements\10 CADD & BIM\10.1 AutoCAD\Sheets\86in TC\64001_TC Stacked.dwg USER: lkleer
DATE: Nov 06, 2024 5:35pm XREFS: 64001_Civil Border 64001_VF-BLCK 64001-Key Notes 64001-C-ME-X 64001-C-SP-X 64001-C-ME-X 64001-C-SP-X (Phase Striping) 64001-V-U-T-X

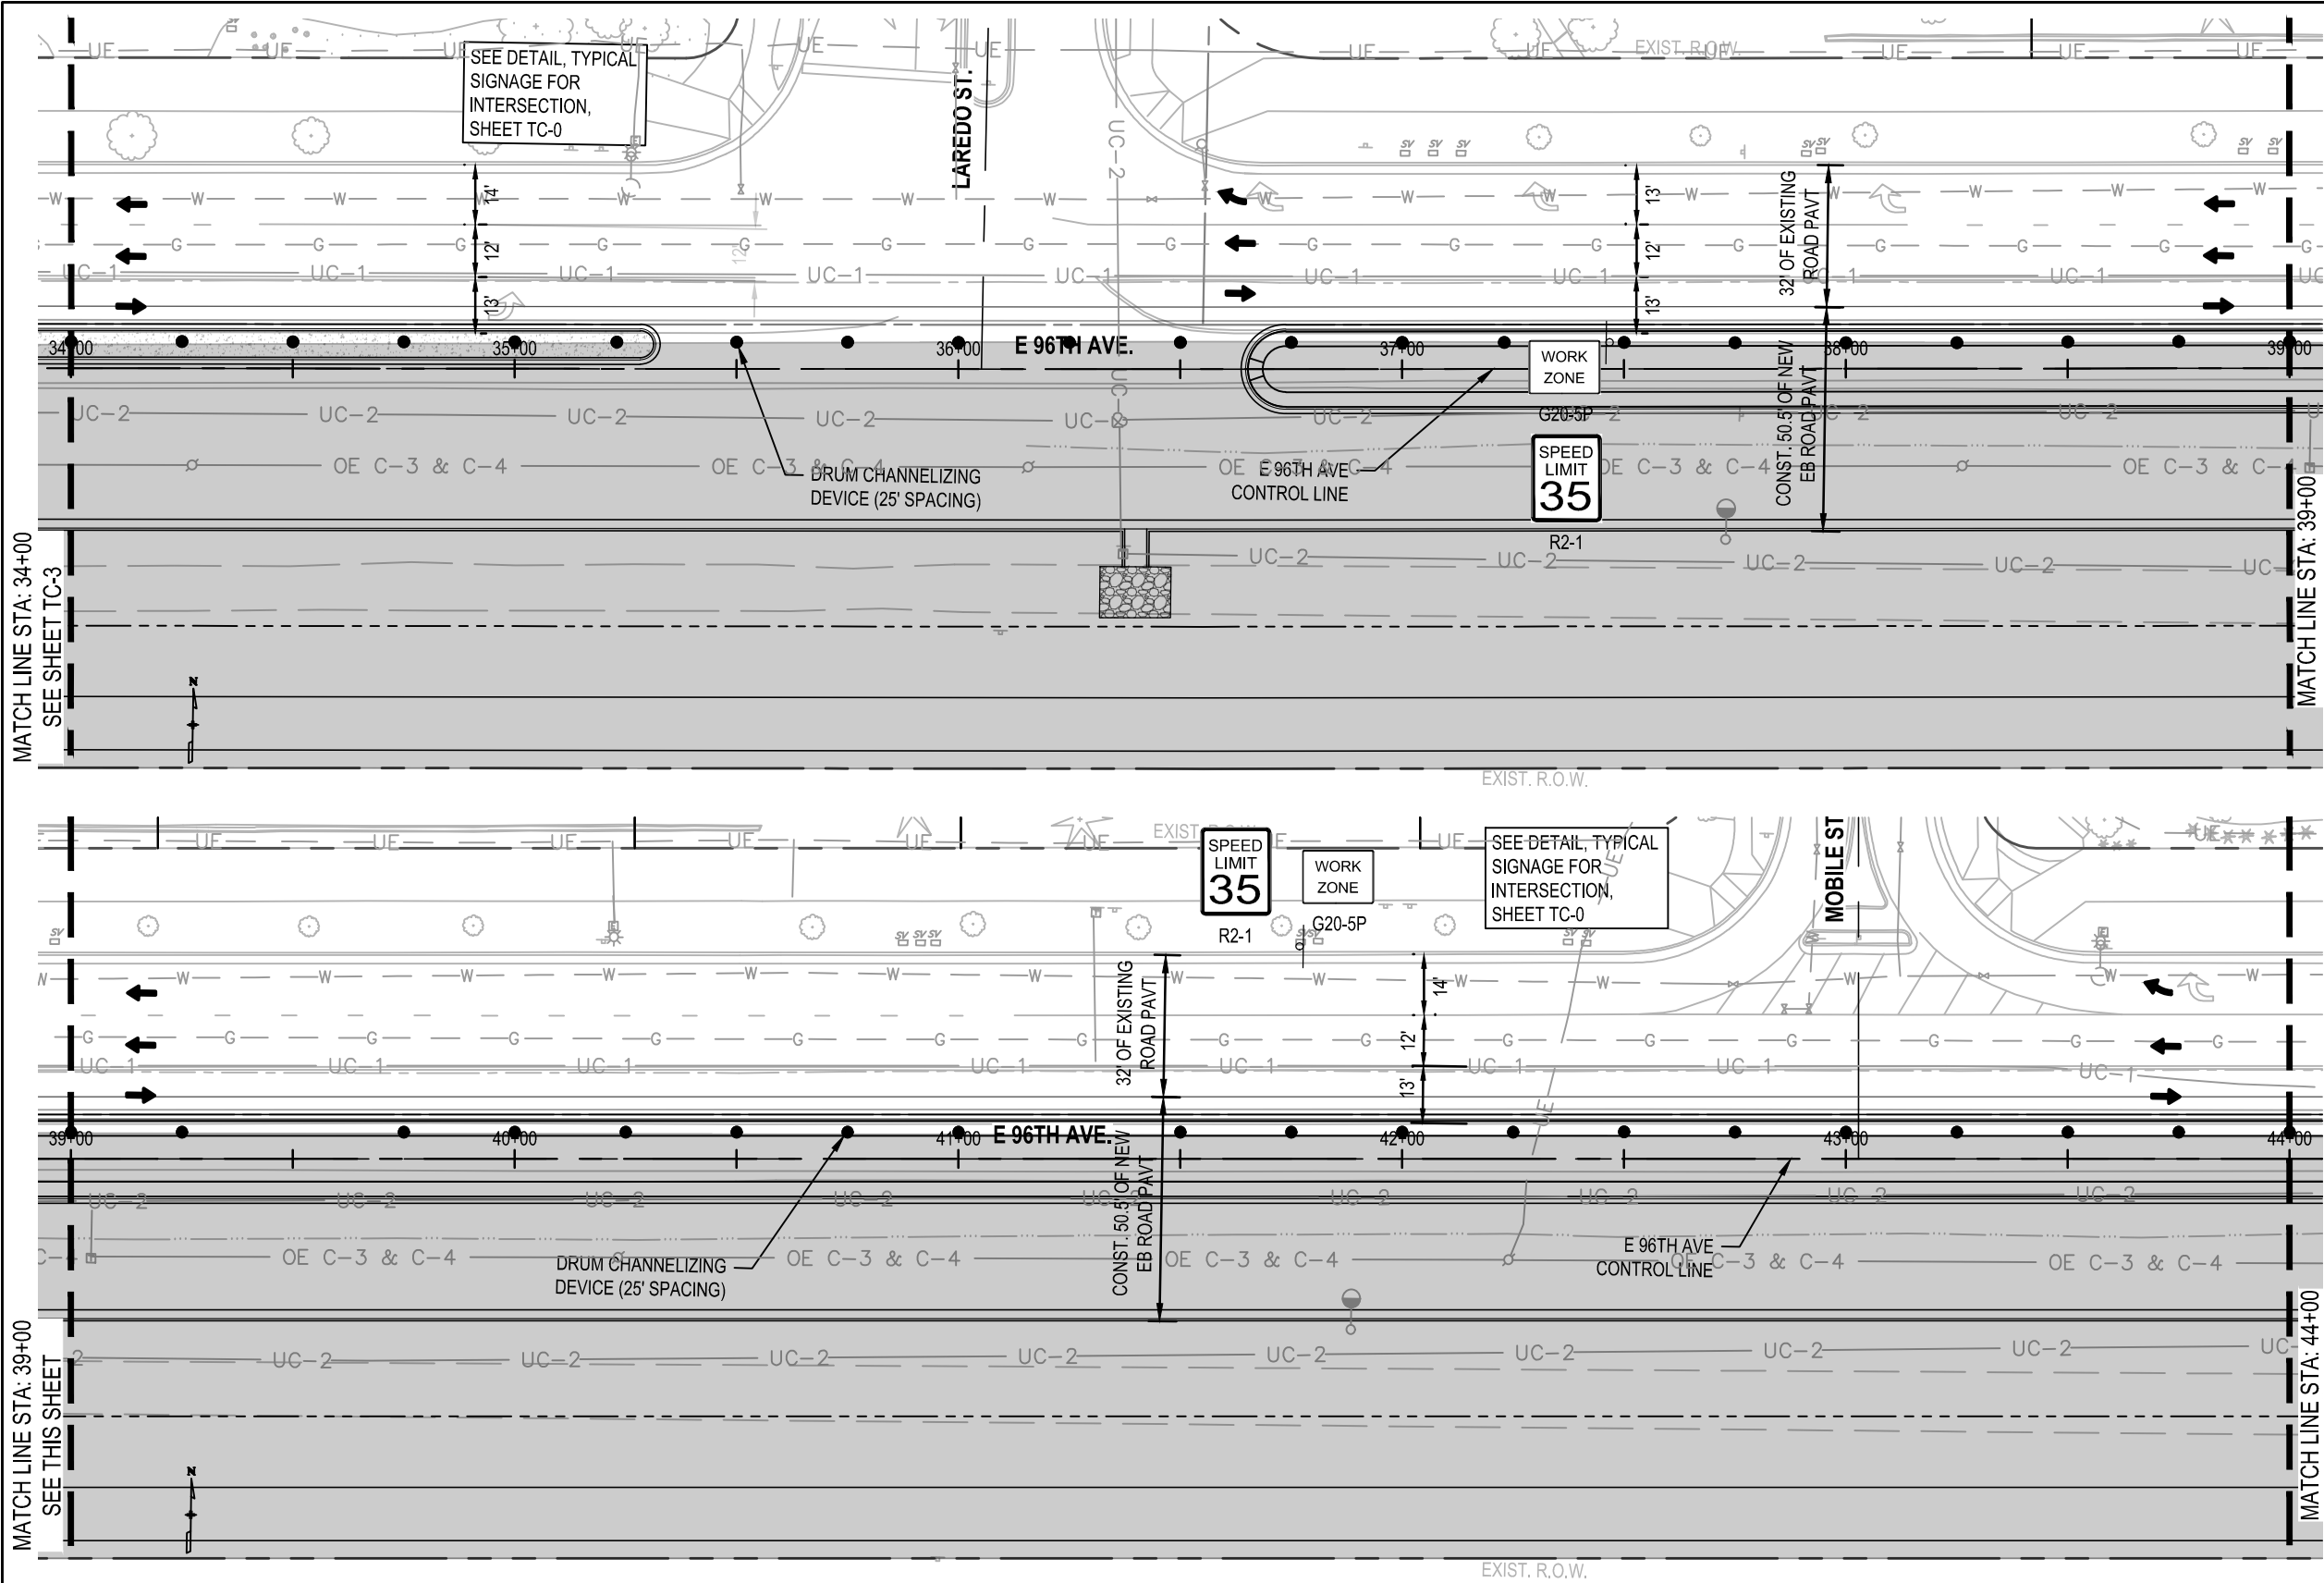


KEYNOTES

- 1 4" SOLID WHITE EDGE LINE
- 2 4" SOLID WHITE
- 3 4" DOUBLE YELLOW
- 4 4" DASHED WHITE SKIP STRIPE LINE
- 5 WHITE ARROW SYMBOL


LEGEND

- WORK LIMITS
- DRUM CHANNELIZING DEVICE
- TRAFFIC DIRECTION ARROW
- TRAFFIC CONTROL SIGN

NOTE: DRUM CHANNELIZING DEVICES SHALL BE PLACED 25 FEET ON CENTER

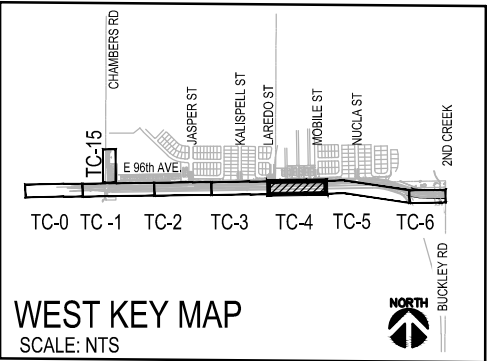

NOTE:
CONTRACTOR TO PREPARE TRAFFIC CONTROL PLANS FOR R.O.W. PERMIT SUBMITTAL.

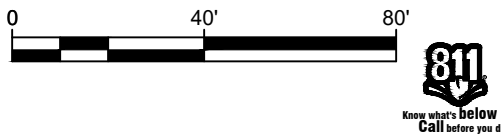

DRAWING INFORMATION

File Name
64001_TC Stacked.dwg

Date
NOVEMBER 1, 2024

Version
Autodesk Civil 3D
Design By
LJK
Checked By
RCR

INDEX OF REVISIONS

DATE

Design for:


Commerce
CITY
7887 E. 60th Ave.
Commerce City, CO
80022
PH 303-289-3600
www.c3gov.com

Design by:


HUIT
ZOLLARS
555 17th Street
Suite 900
Denver, Co 80202
PH 303-740-7325
Huit-Zollars.com

EAST 96TH AVENUE WIDENING
FROM CHAMBERS ROAD TO TOWER ROAD


SUGGESTED TRAFFIC CONTROL PLAN PHASE 1

STA 34+00 TO STA 44+00


WENDY AMANN, PE# 32040

NOVEMBER 1, 2024
DATE

THESE PLANS WERE PREPARED UNDER THE
DIRECT SUPERVISION OF WENDY AMANN, PE

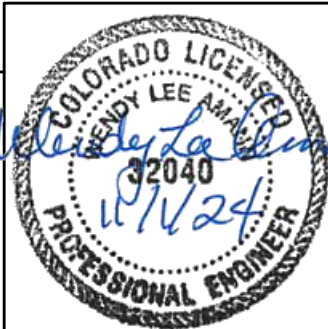

PROJECT NO

COMMERCE CITY
2022-18-PW

HUITT-ZOLLARS
R315643.01


SHEET NAME

TC-4

SHEET NO.

136 OF 315

DWG: I:\proj\3154\01 - Commerce City - 96th Ave Improvements\10 CADD & BIM\10.1 AutoCAD Sheets\86in TC\64001_TC Stacked.dwg USER: lkear
DATE: Nov 06, 2024 5:35pm XREFS: 564001 Civil Border 64001-VF-BLCK 64001-Key Notes 2022128 Ownership Base Map Anno 64001-C-KM-VCK 64001-C-MME-X 64001-C-SP-X 64001-C-SP-X(Phase 1)Striping 64001-VJ-T-X

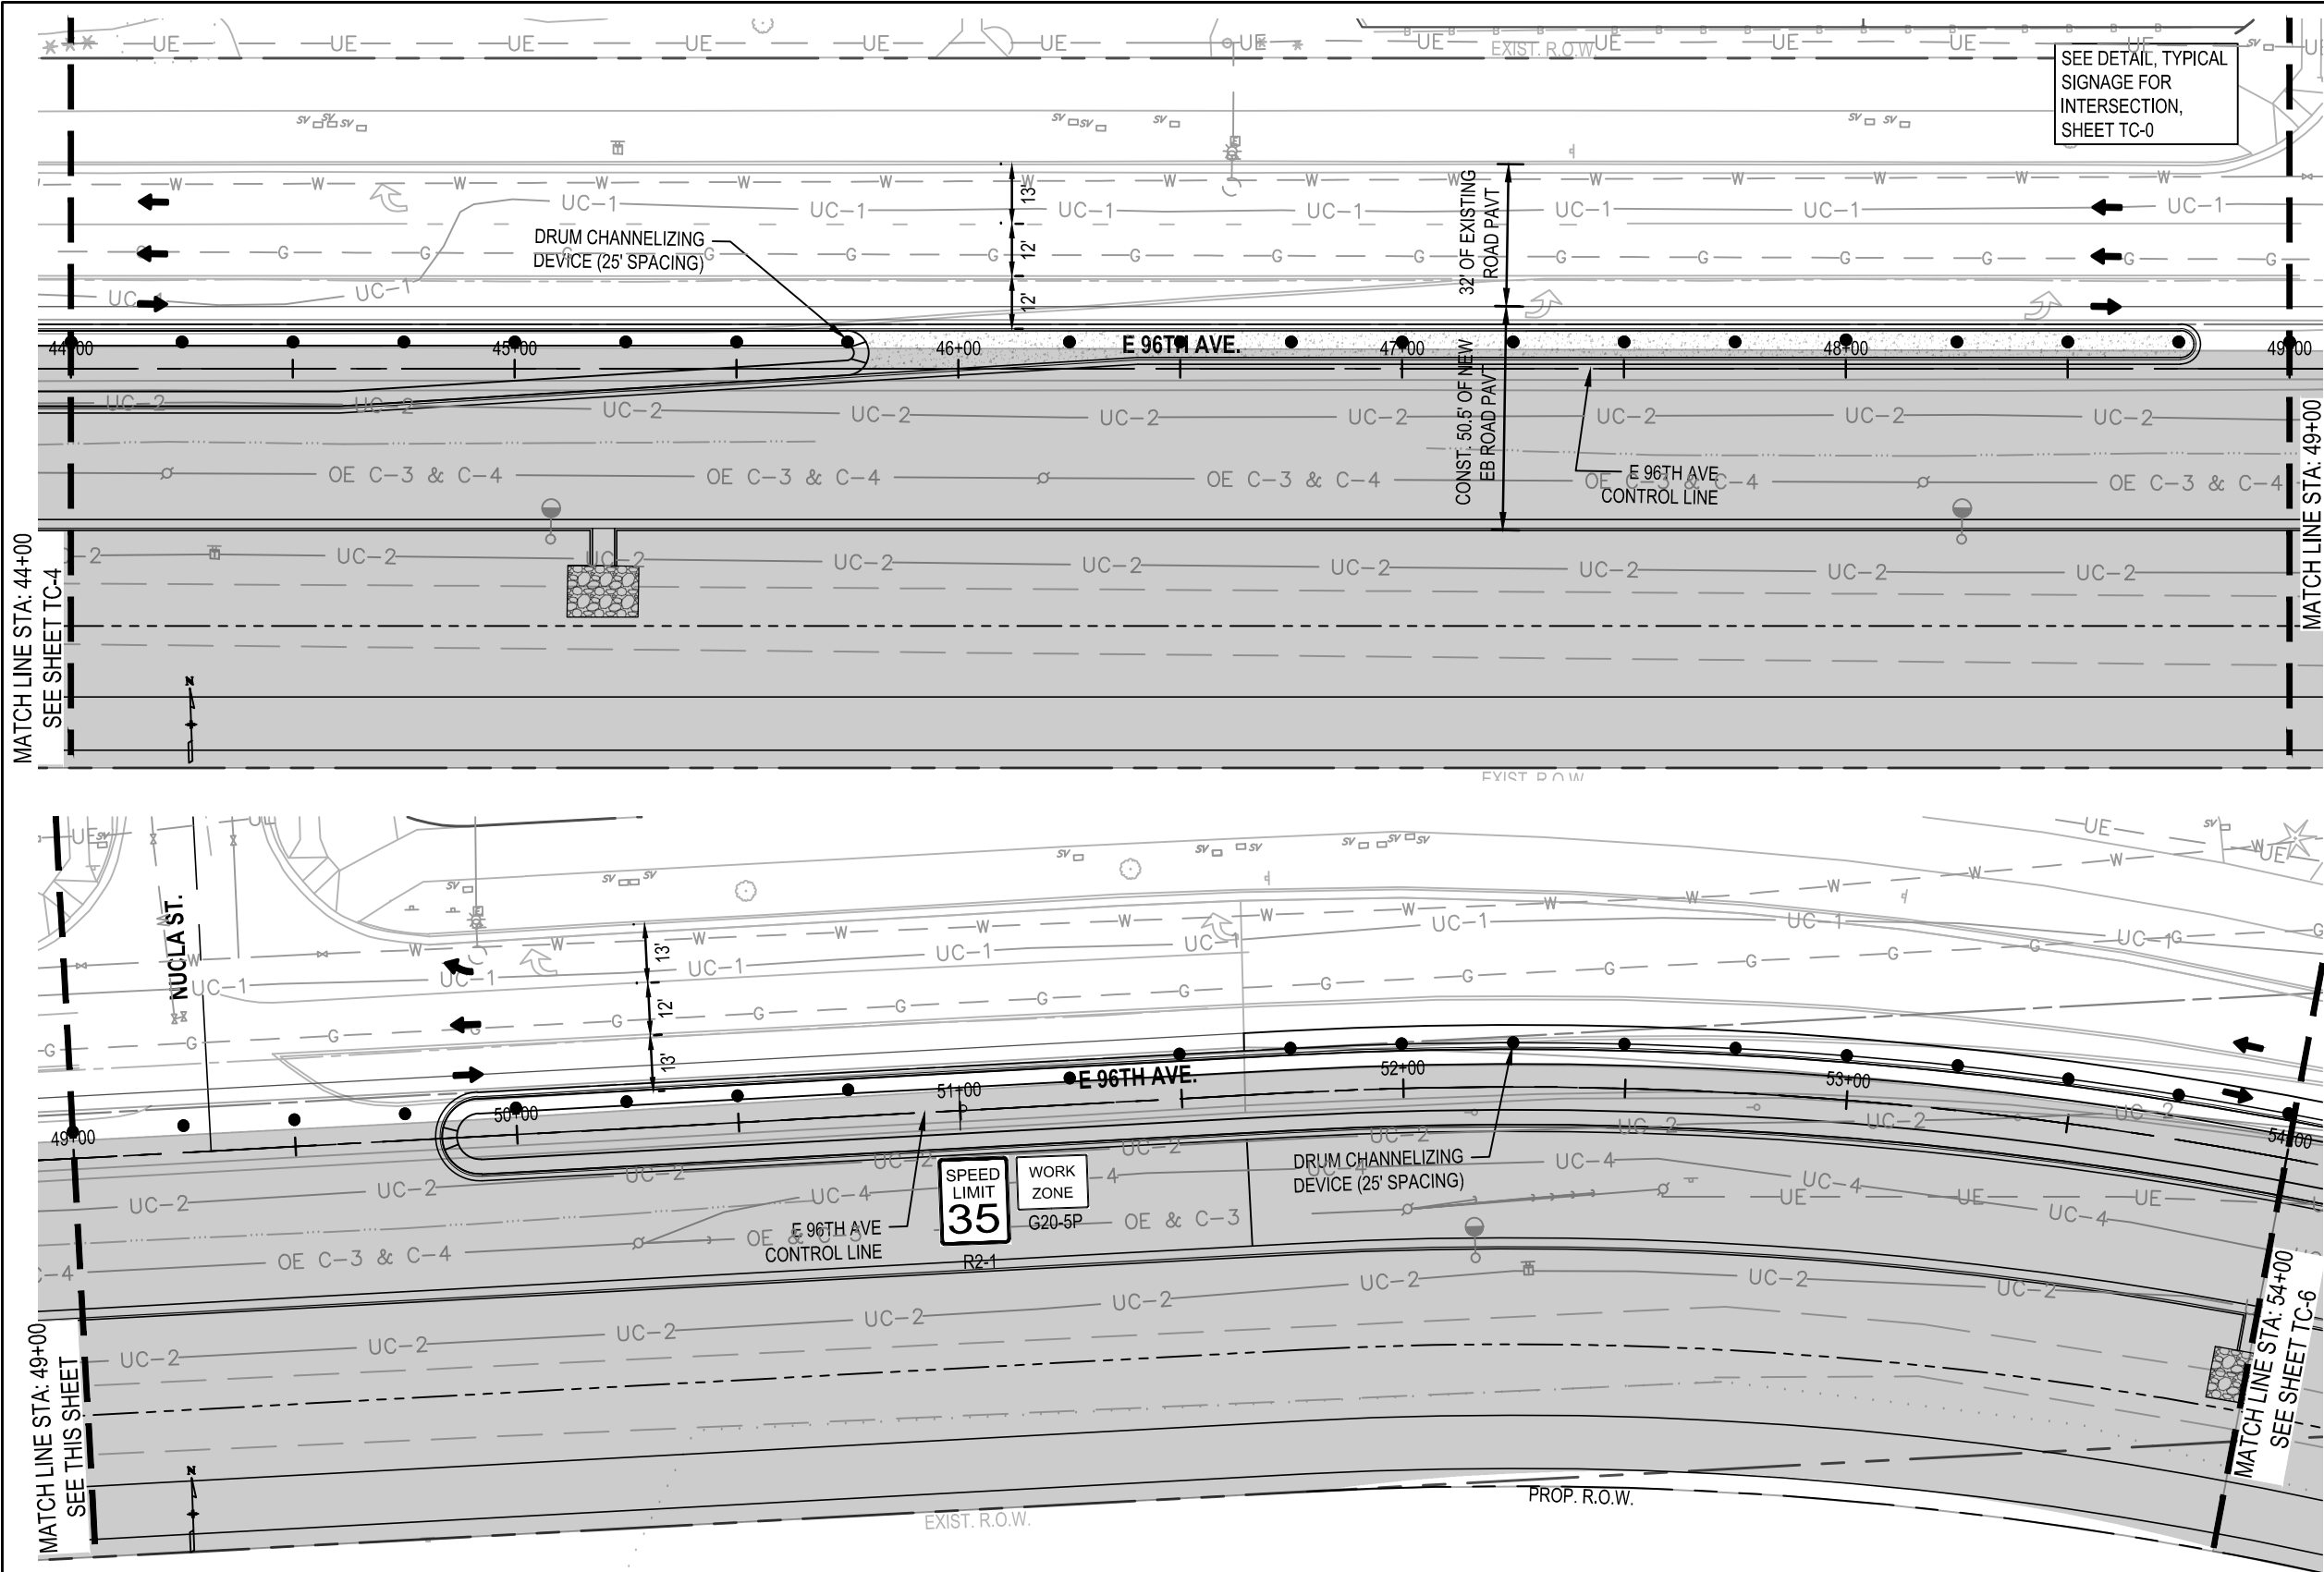


KEYNOTES

- 1 4" SOLID WHITE EDGE LINE
- 2 4" SOLID WHITE
- 3 4" DOUBLE YELLOW
- 4 4" DASHED WHITE SKIP STRIPE LINE
- 5 WHITE ARROW SYMBOL

LEGEND

- WORK LIMITS
- DRUM CHANNELIZING DEVICE
- TRAFFIC DIRECTION ARROW
- TRAFFIC CONTROL SIGN

NOTE: DRUM CHANNELIZING DEVICES SHALL BE PLACED 25 FEET ON CENTER

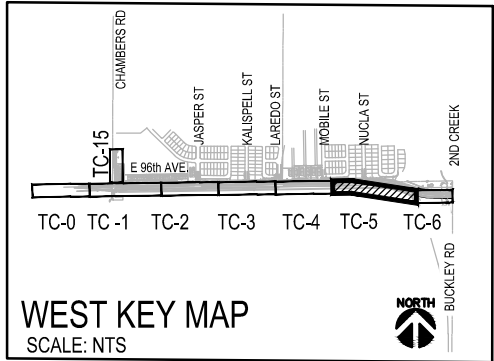

NOTE:
CONTRACTOR TO PREPARE TRAFFIC CONTROL PLANS FOR R.O.W. PERMIT SUBMITTAL.

DRAWING INFORMATION

File Name
64001_TC Stacked.dwg

Date
NOVEMBER 1, 2024

Version
Autodesk Civil 3D
Design By
LJK
Checked By
RCR

INDEX OF REVISIONS

DATE

Design for:

7887 E. 60th Ave.
Commerce City, CO
80022
PH 303-289-3600
www.c3gov.com

Design by:

555 17th Street
Suite 900
Denver, Co 80202
PH 303-740-7325
Huitt-Zollars.com

EAST 96TH AVENUE WIDENING
FROM CHAMBERS ROAD TO TOWER ROAD


SUGGESTED TRAFFIC CONTROL PLAN PHASE 1

STA 44+00 TO STA 54+00

WENDY AMANN, PE# 32040

NOVEMBER 1, 2024
DATE

THESE PLANS WERE PREPARED UNDER THE
DIRECT SUPERVISION OF WENDY AMANN, PE

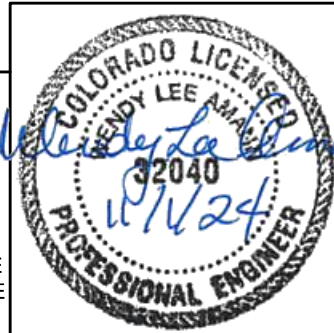

PROJECT NO

COMMERCE CITY
2022-18-PW

HUITT-ZOLLARS
R315643.01


SHEET NAME

TC-5

SHEET NO.

137 OF 315

DWG: I:\proj\315640.01 - Commerce City - 96th Ave Improvements\10 CADD & BIM\10.1 AutoCAD Sheets\Sheet TC-64001_TC Stacked.dwg USER: lkear
DATE: Nov 06, 2024 5:36pm XREFS: 564001_Civil Border 64001_VF-BLKX 64001-Key Notes 2022128 Ownership Base Map Anno 64001-C-KM-VLCX 64001-C-KM-MEX 64001-C-SP-X 64001-C-SP-X(Phase Striping) 64001-VUT-X

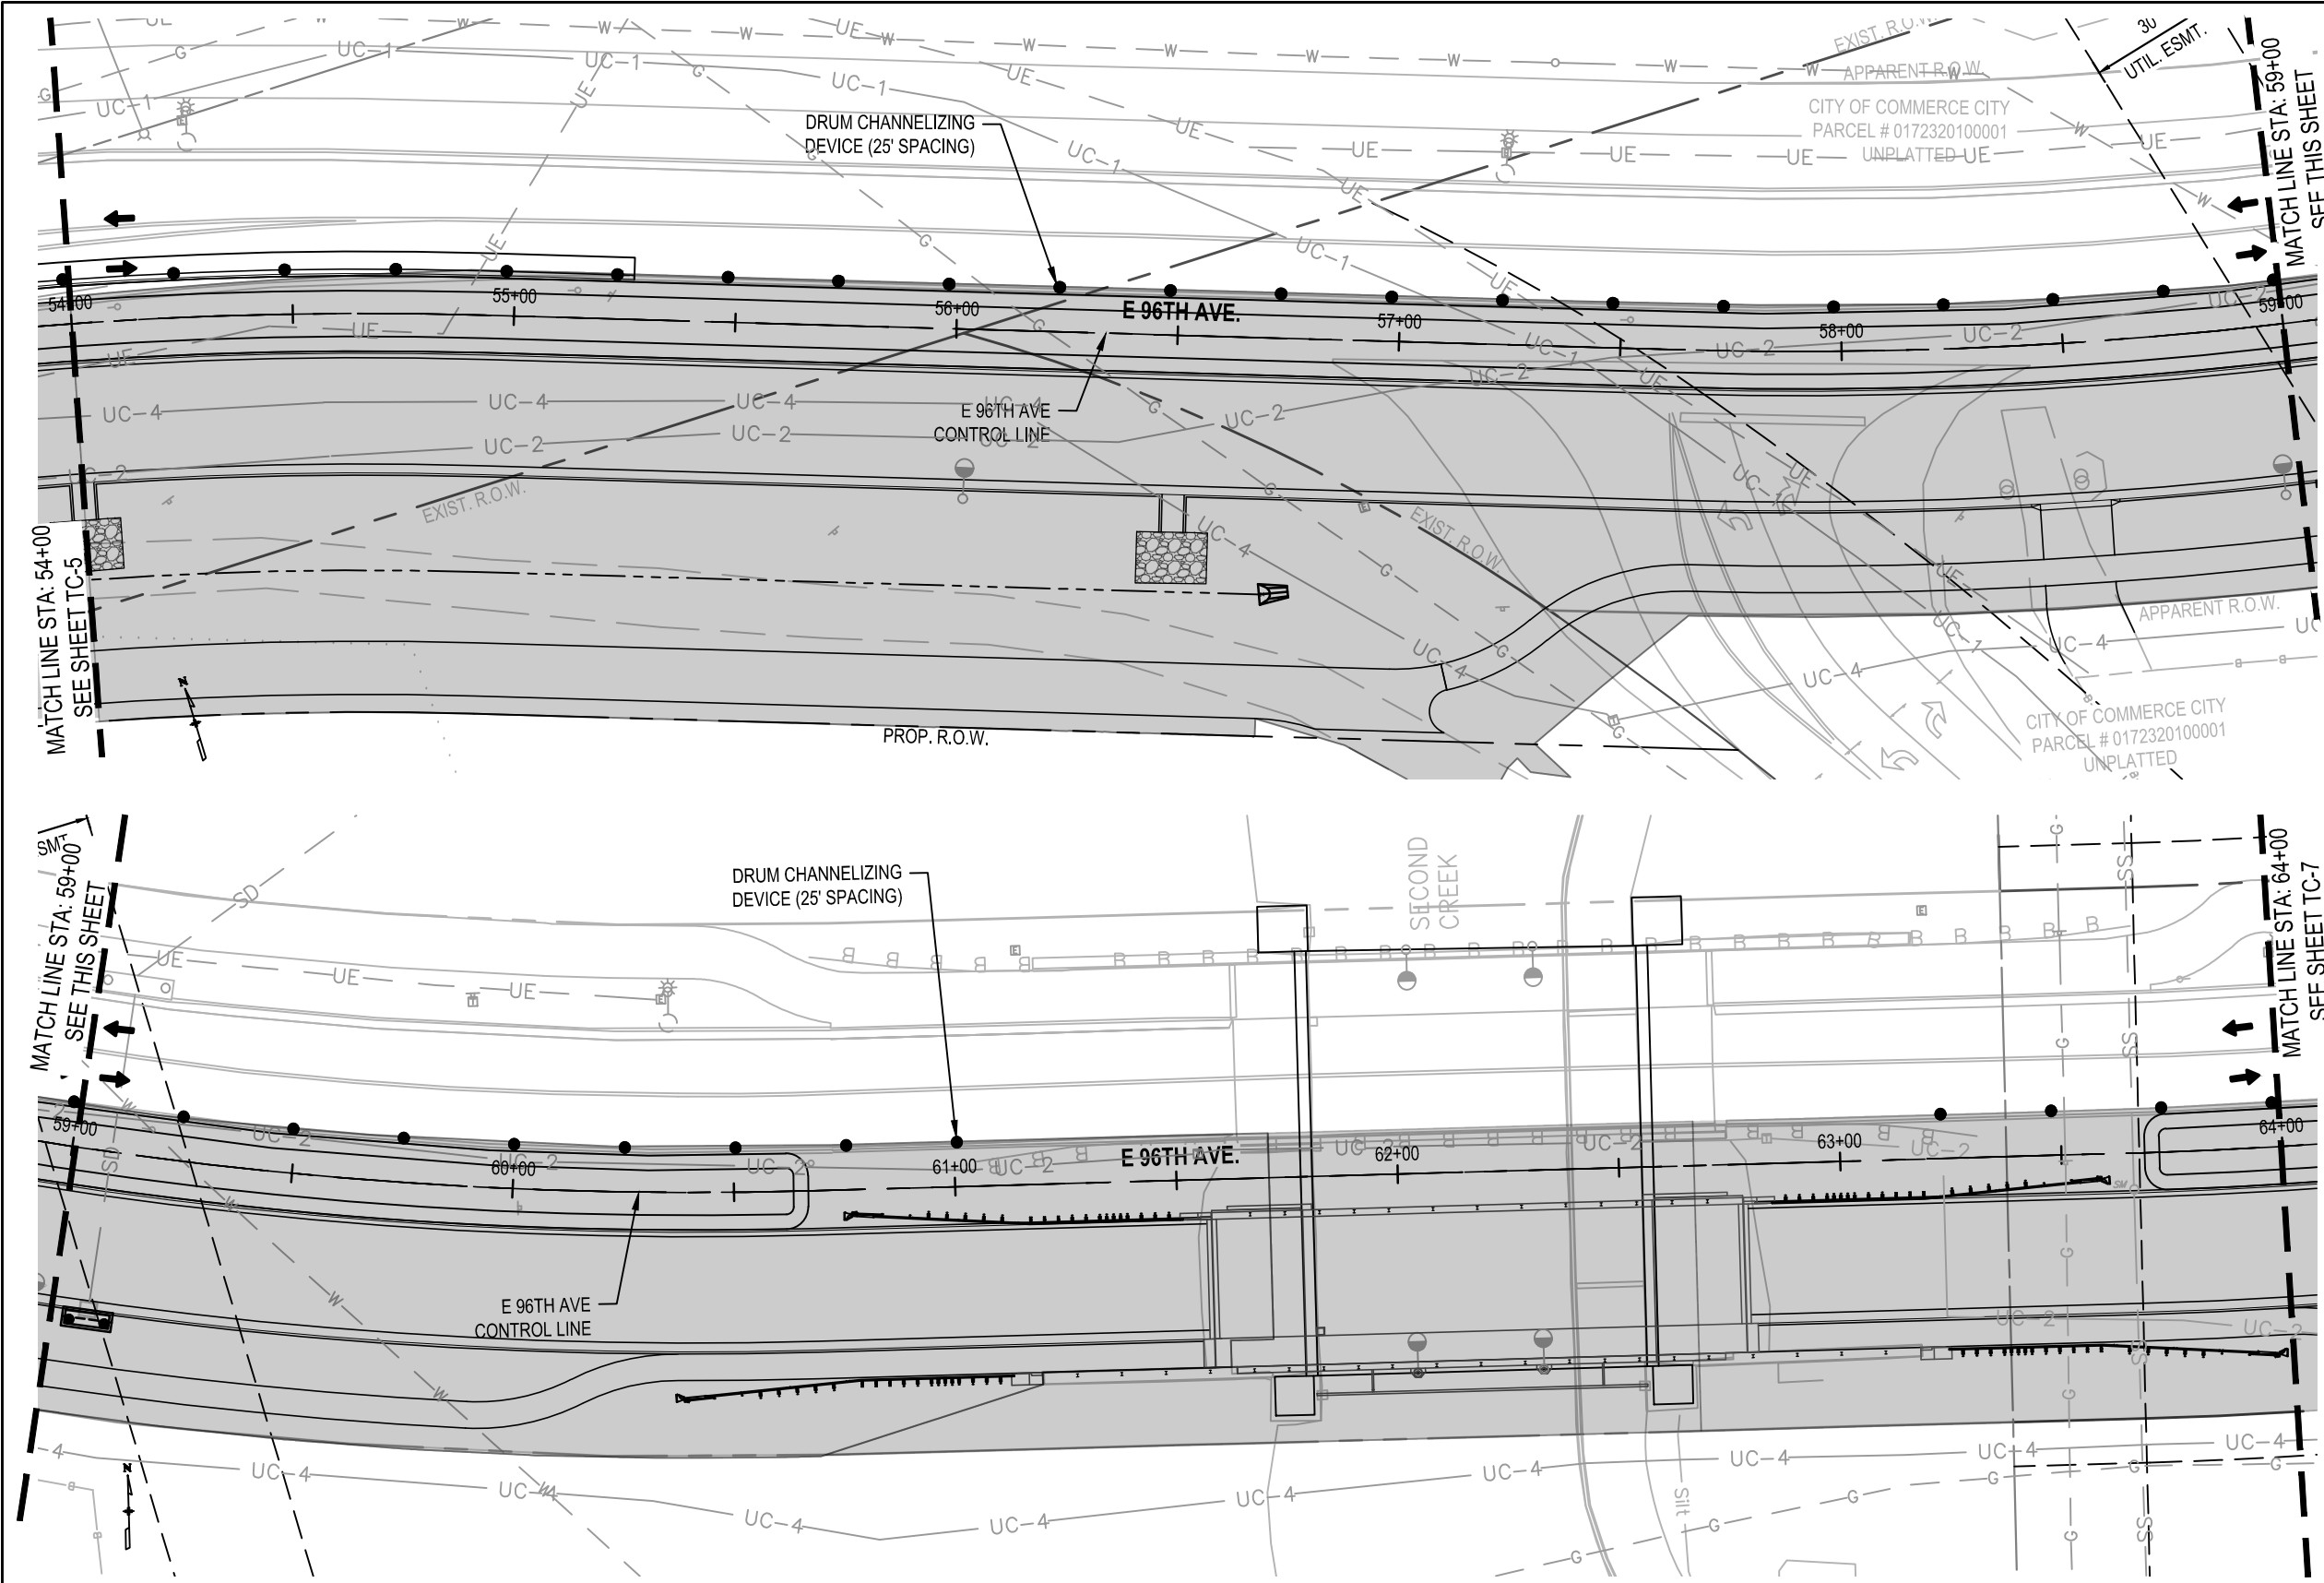


KEYNOTES

- 1 4" SOLID WHITE EDGE LINE
- 2 4" SOLID WHITE
- 3 4" DOUBLE YELLOW
- 4 4" DASHED WHITE SKIP STRIPE LINE
- 5 WHITE ARROW SYMBOL


LEGEND

- WORK LIMITS
- DRUM CHANNELIZING DEVICE
- TRAFFIC DIRECTION ARROW
- TRAFFIC CONTROL SIGN

NOTE: DRUM CHANNELIZING DEVICES SHALL BE PLACED 25 FEET ON CENTER

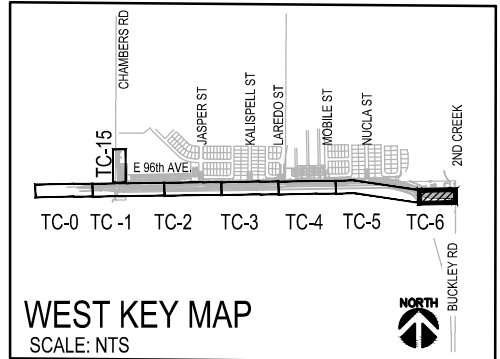

NOTE:
CONTRACTOR TO PREPARE TRAFFIC CONTROL PLANS FOR R.O.W. PERMIT SUBMITTAL.

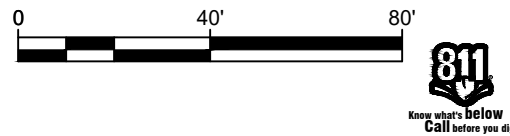

DRAWING INFORMATION		INDEX OF REVISIONS	DATE
File Name	64001_TC Stacked.dwg	△	
Date	NOVEMBER 1, 2024	△	
Version	Autodesk Civil 3D	△	
Design By	LJK	△	
Checked By	RCR	△	

Design for:

7887 E. 60th Ave.
Commerce City, CO 80022
PH 303-289-3600
www.c3gov.com


Design by:

555 17th Street
Suite 900
Denver, Co 80202
PH 303-740-7325
Huitt-Zollars.com

EAST 96TH AVENUE WIDENING
FROM CHAMBERS ROAD TO TOWER ROAD

SUGGESTED TRAFFIC CONTROL PLAN PHASE 1


STA 54+00 TO STA 64+00

 
WENDY AMANN, PE# 32040
NOVEMBER 1, 2024
DATE
THESE PLANS WERE PREPARED UNDER THE DIRECT SUPERVISION OF WENDY AMANN, PE



PROJECT NO	COMMERCE CITY 2022-18-PW
SHEET NAME	HUITT-ZOLLARS R315640.01
SHEET NO.	TC-6
	138 OF 315

DWG: I:\p01\315640.01 - Commerce City - 96th Ave Improvements\10 CADD & BIM\10.1 AutoCAD Sheets\Sheet TC-64001_TC Stacked.dwg USER: lkear
DATE: Nov 06, 2024 5:36pm XREFS: 564001 Civil Border 64001-UF-BLK 64001-Key Notes 2022128 Ownership Base Map Anno 64001-C-KM-W-X 64001-C-KM-E-X 64001-C-SP-X 64001-C-SP-X (Phase 1) Stripping 64001-L-UT-X

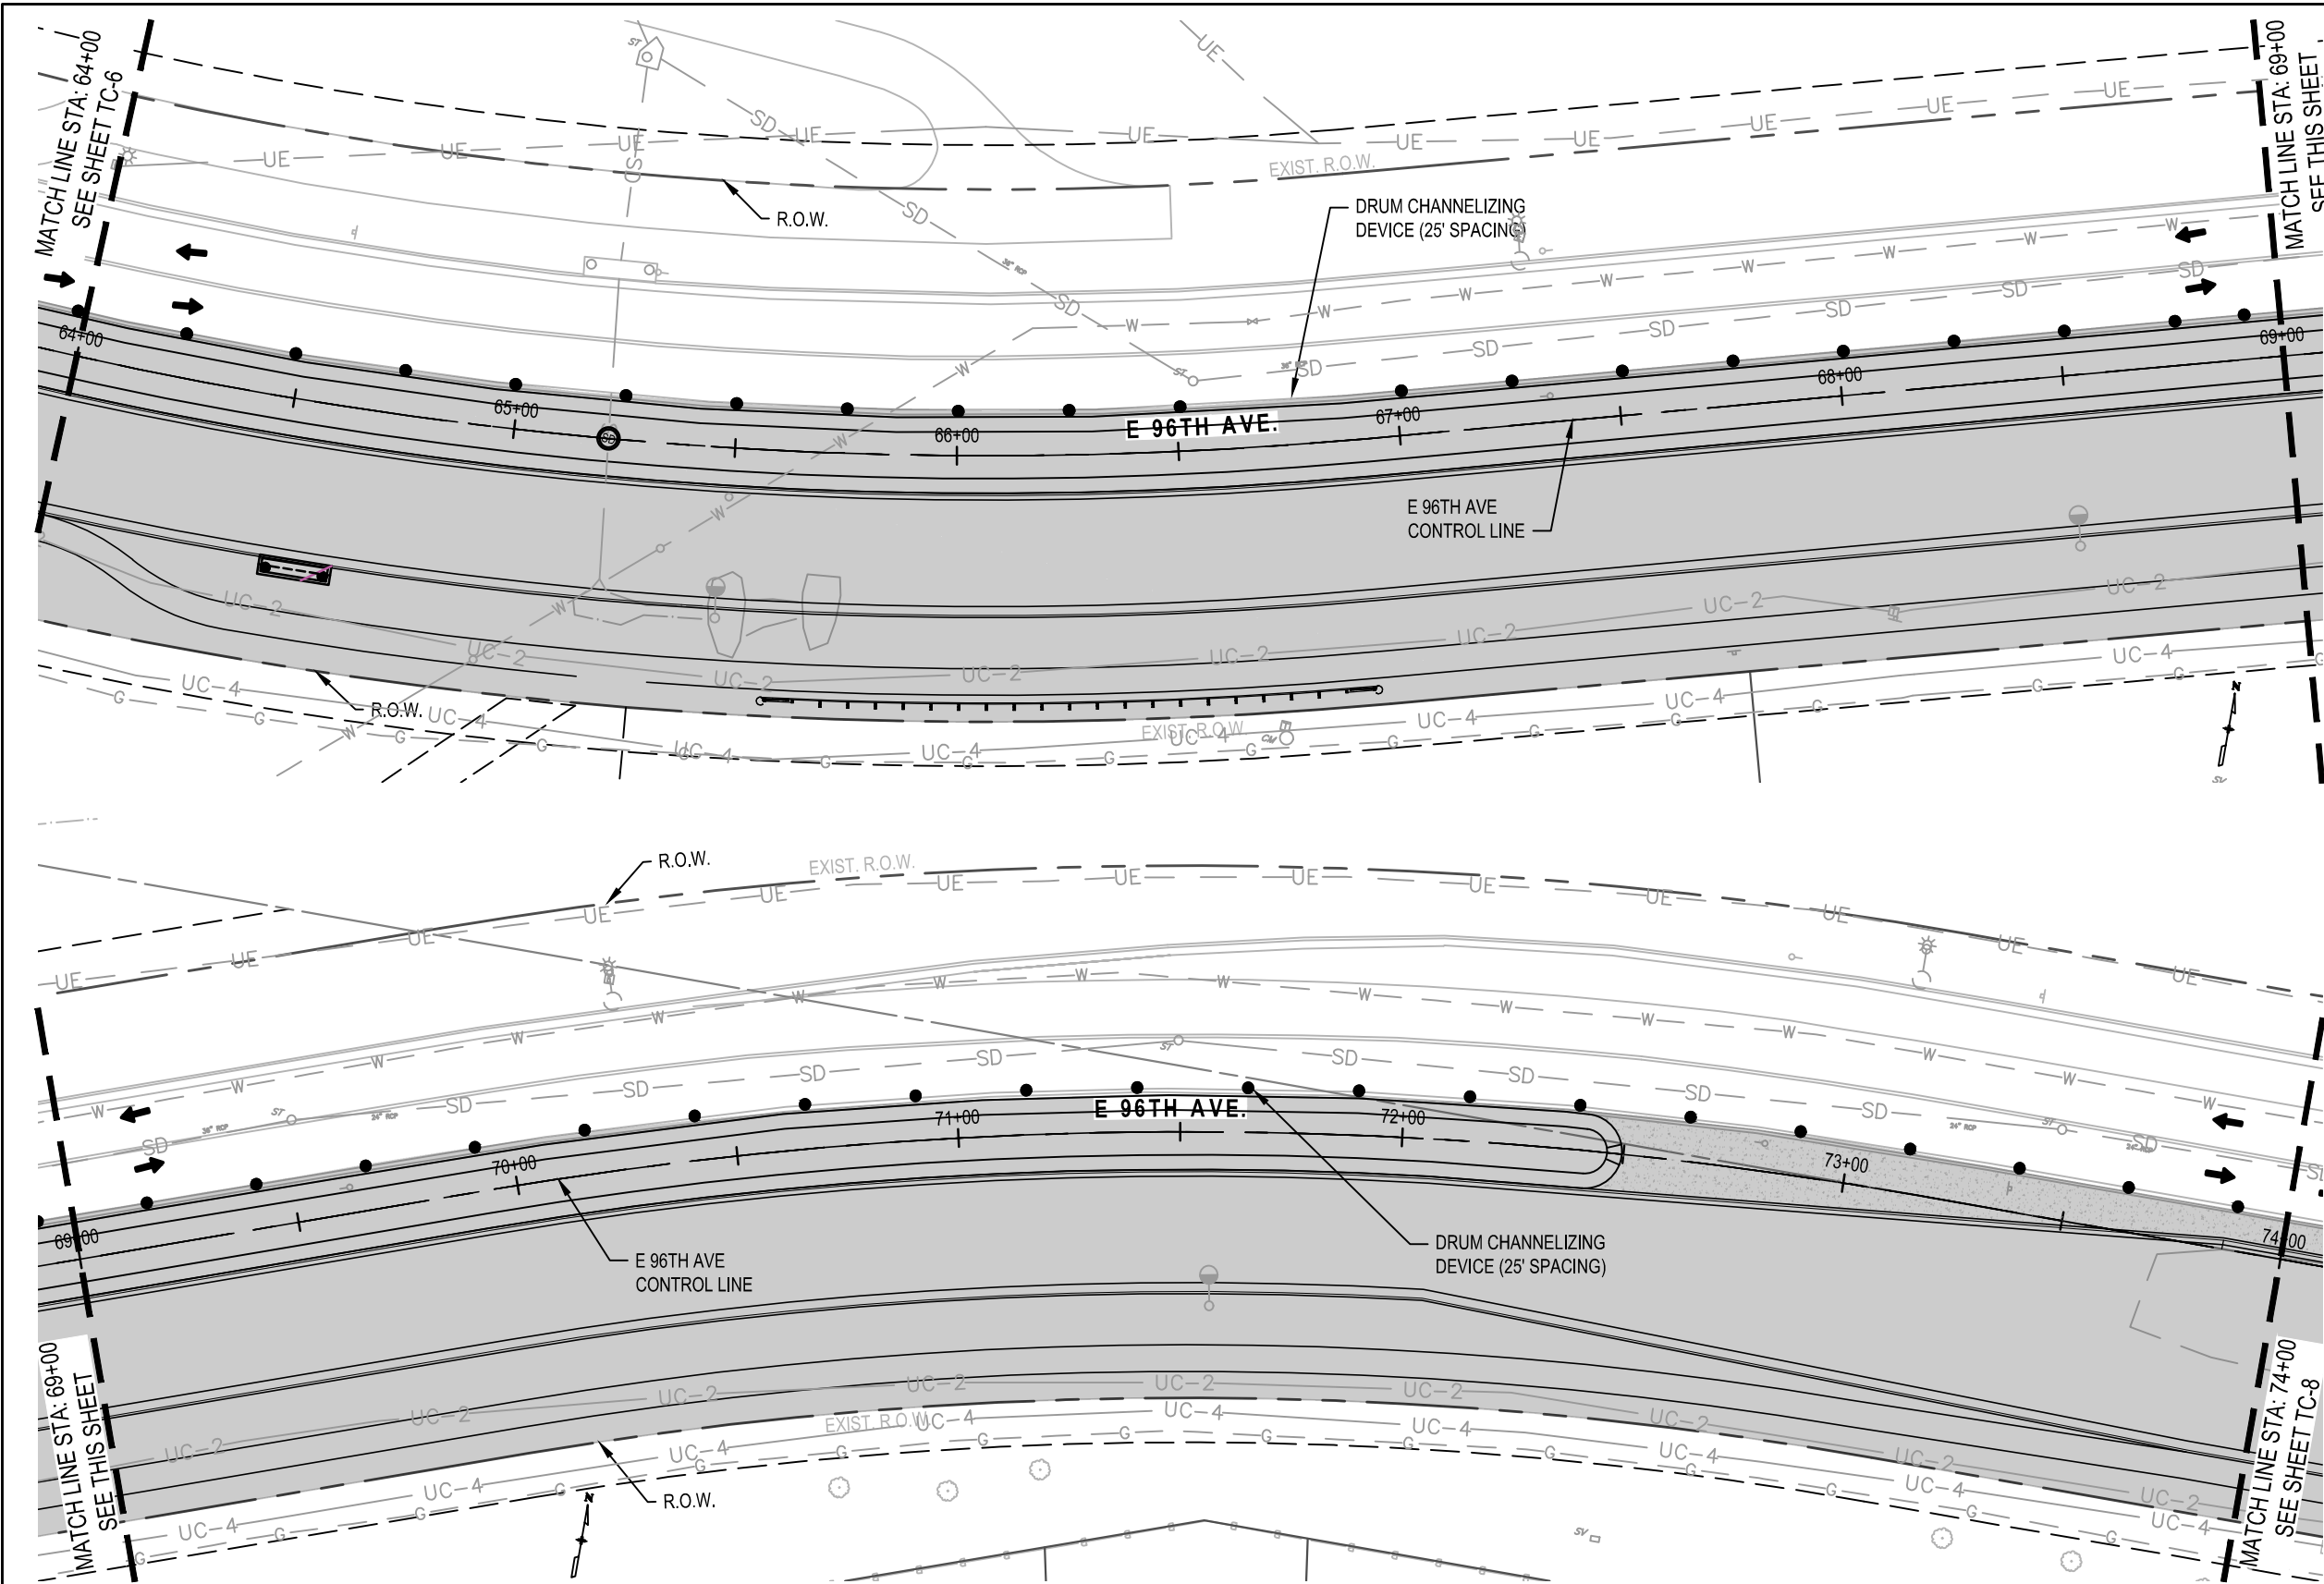


KEYNOTES

- 1 4" SOLID WHITE EDGE LINE
- 2 4" SOLID WHITE
- 3 4" DOUBLE YELLOW
- 4 4" DASHED WHITE SKIP STRIPE LINE
- 5 WHITE ARROW SYMBOL


LEGEND

- WORK LIMITS
- DRUM CHANNELIZING DEVICE
- TRAFFIC DIRECTION ARROW
- TRAFFIC CONTROL SIGN

NOTE: DRUM CHANNELIZING DEVICES SHALL BE PLACED 25 FEET ON CENTER

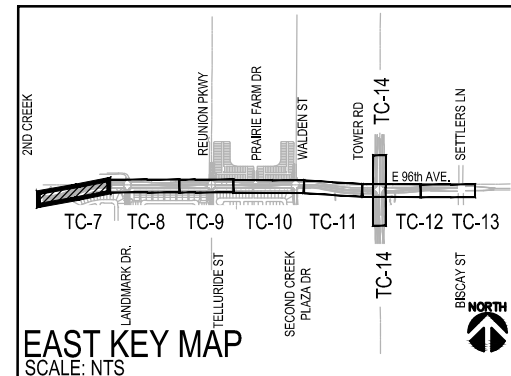

NOTE:
CONTRACTOR TO PREPARE TRAFFIC CONTROL PLANS FOR R.O.W. PERMIT SUBMITTAL.

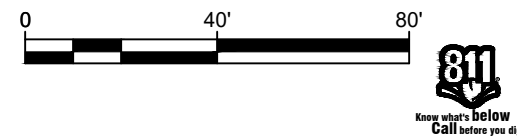

DRAWING INFORMATION

File Name
64001_TC Stacked.dwg

Date
NOVEMBER 1, 2024

Version
Autodesk Civil 3D

Design By
LJK

Checked By
RCR

INDEX OF REVISIONS

DATE

Design for:


Commerce
CITY
7887 E. 60th Ave.
Commerce City, CO
80022
PH 303-289-3600
www.c3gov.com

Design by:


HUITT
ZOLLARS
555 17th Street
Suite 900
Denver, Co 80202
PH 303-740-7325
Huitt-Zollars.com

EAST 96TH AVENUE WIDENING
FROM CHAMBERS ROAD TO TOWER ROAD


SUGGESTED TRAFFIC CONTROL PLAN PHASE 1

STA 64+00 TO STA 74+00


WENDY AMANN, PE# 32040

NOVEMBER 1, 2024
DATE

THESE PLANS WERE PREPARED UNDER THE
DIRECT SUPERVISION OF WENDY AMANN, PE

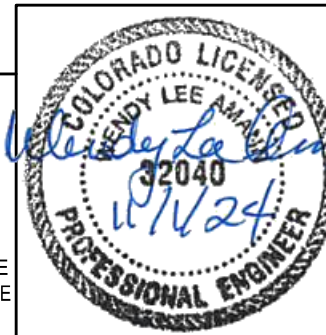

PROJECT NO

COMMERCE CITY
2022-18-PW

HUITT-ZOLLARS
R315640.01

SHEET NAME


TC-7

SHEET NO.

139 OF 315



	PROJECT NO.
	COMMERCE CITY 2022-18-PW
	HUITT-ZOLLARS R315640.01
	SHEET NAME
	TC-8
	SHEET NO.
	140 OF 315

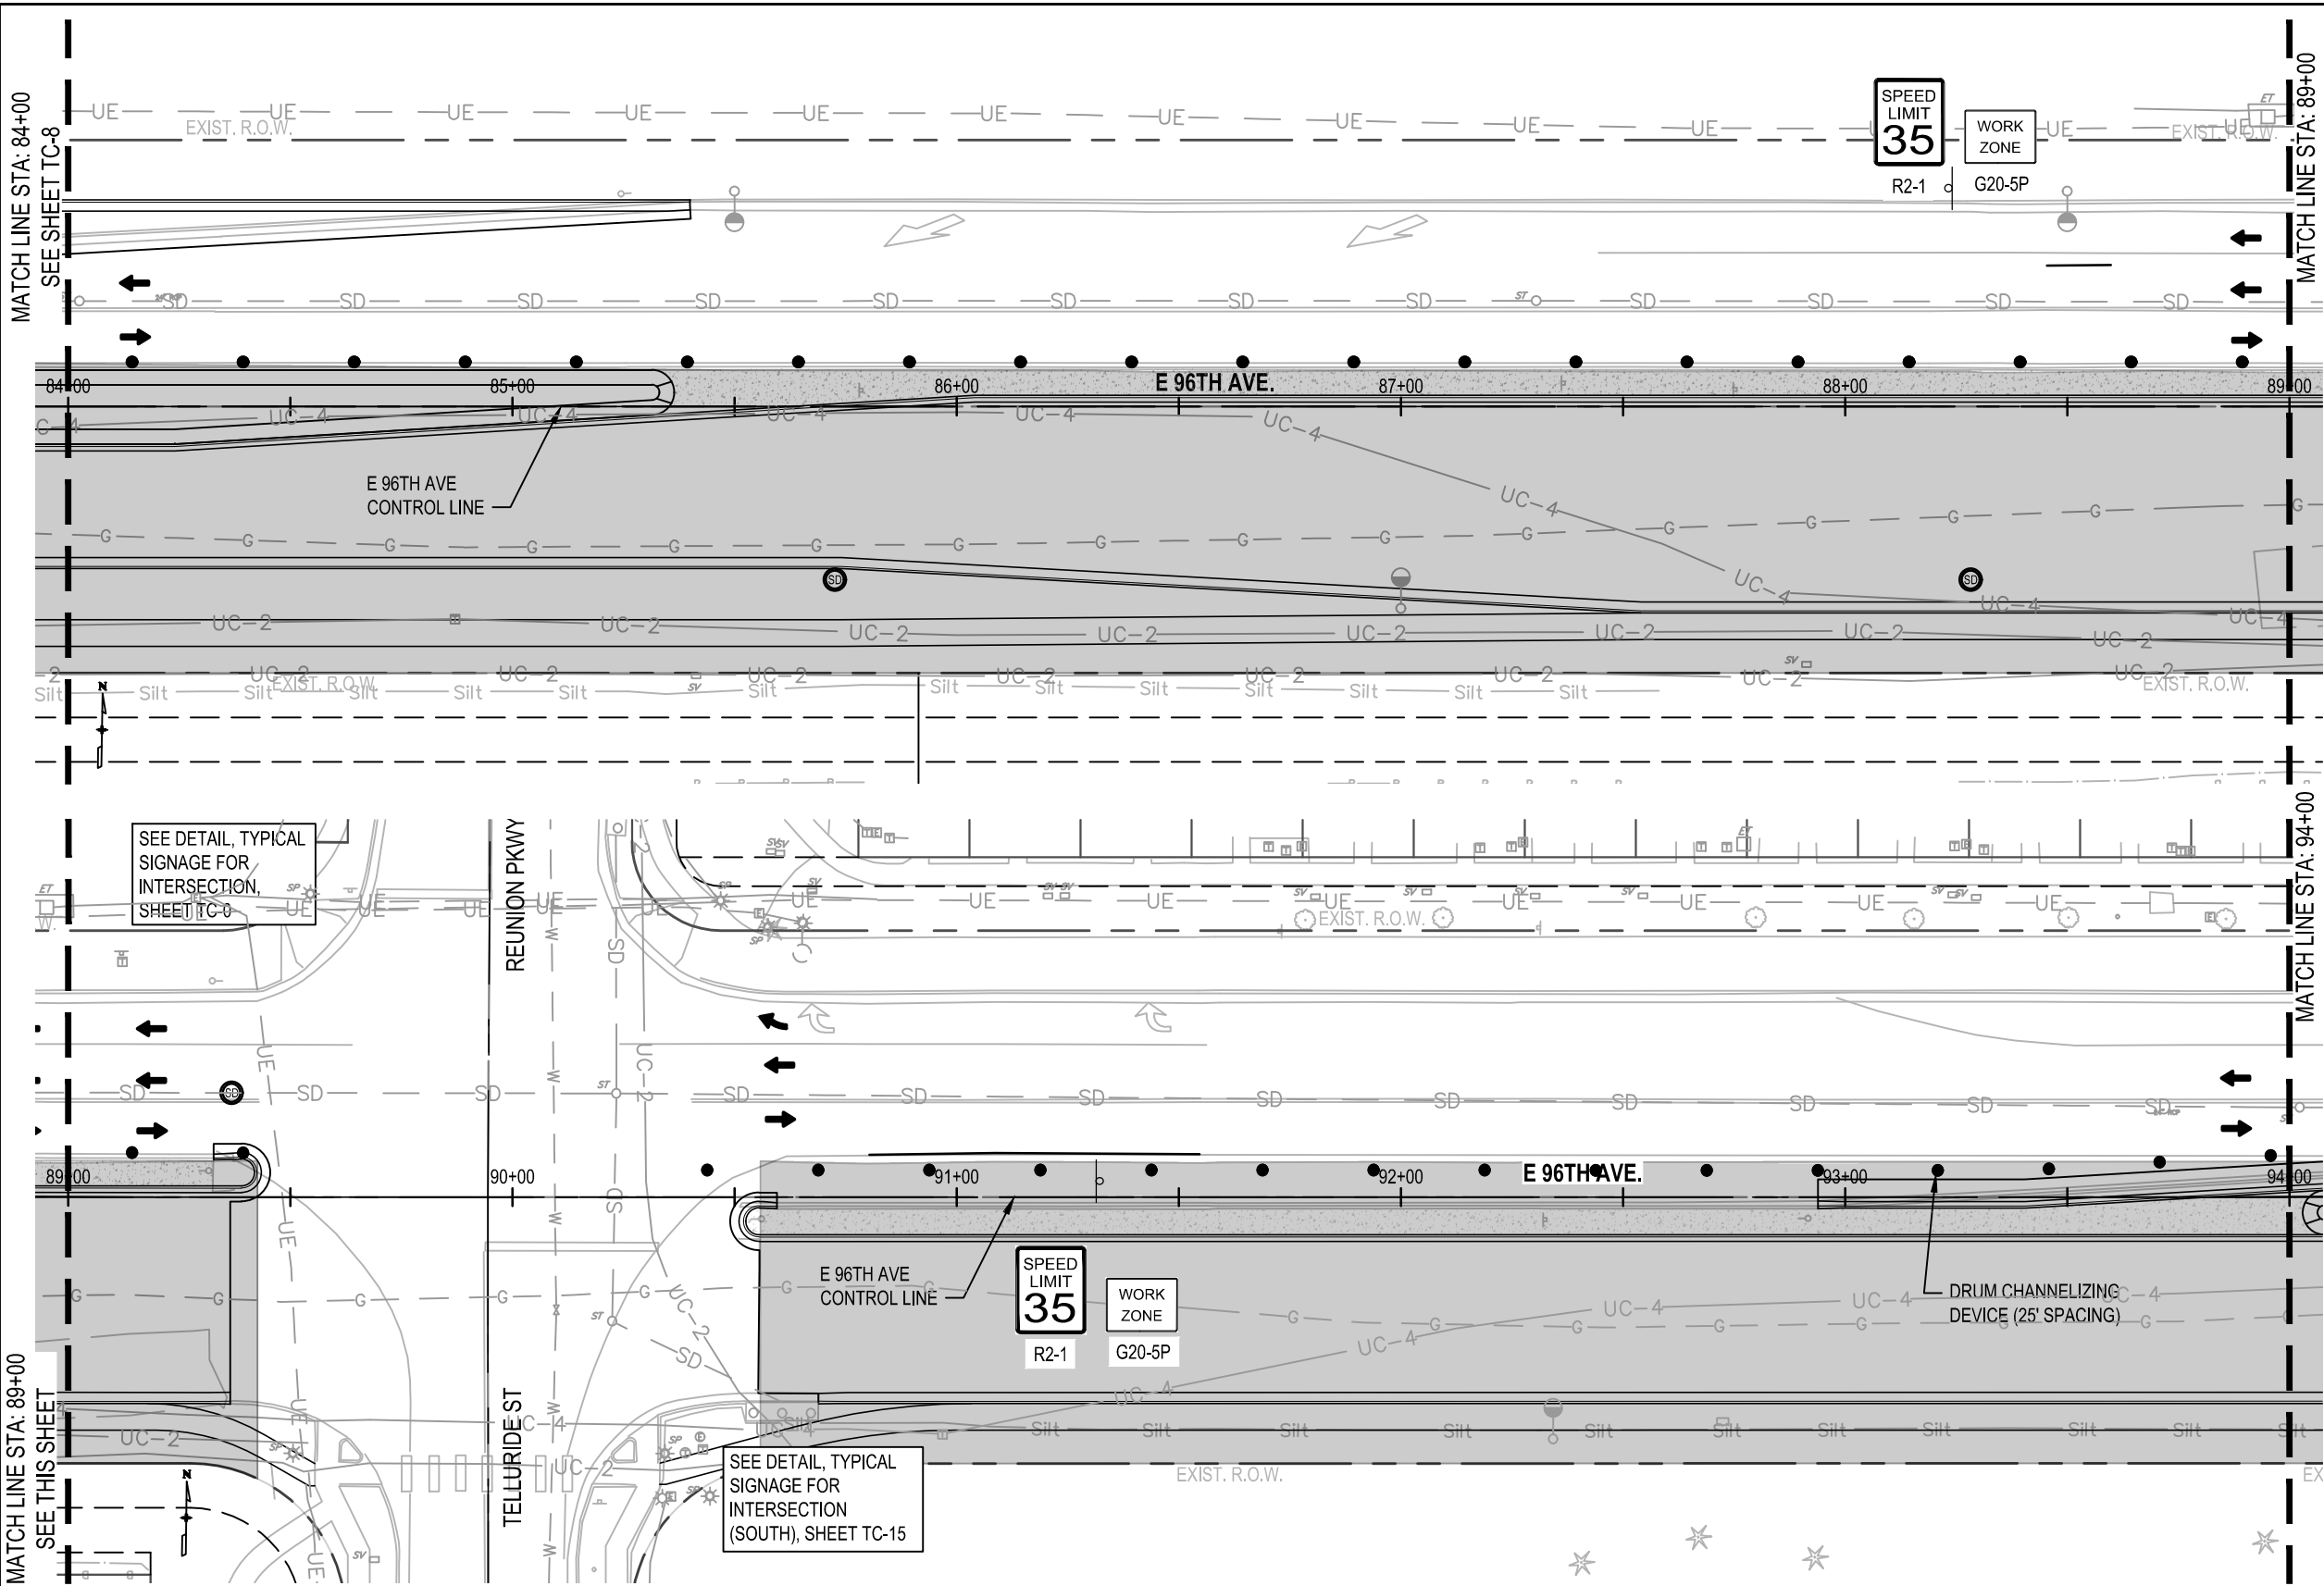


- KEYNOTES
- 1 4" SOLID WHITE EDGE LINE
 - 2 4" SOLID WHITE
 - 3 4" DOUBLE YELLOW
 - 4 4" DASHED WHITE SKIP STRIPE LINE
 - 5 WHITE ARROW SYMBOL


LEGEND

- WORK LIMITS
- DRUM CHANNELIZING DEVICE
- TRAFFIC DIRECTION ARROW
- TRAFFIC CONTROL SIGN

NOTE: DRUM CHANNELIZING DEVICES SHALL BE PLACED 25 FEET ON CENTER

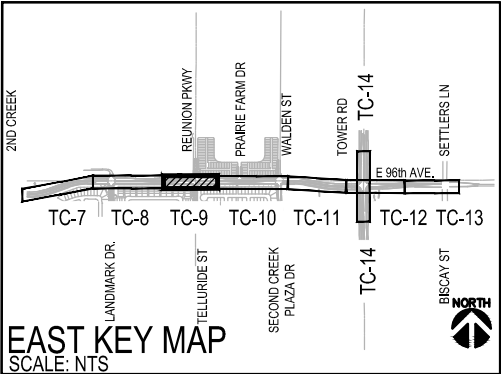

NOTE:
CONTRACTOR TO PREPARE TRAFFIC CONTROL PLANS FOR R.O.W. PERMIT SUBMITTAL.

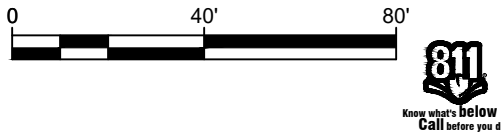

DRAWING INFORMATION		INDEX OF REVISIONS	DATE
File Name	64001_TC Stacked.dwg	△	
Date	NOVEMBER 1, 2024	△	
Version	Autodesk Civil 3D	△	
Design By	LJK	△	
Checked By	RCR	△	

Design for:

Commerce CITY
7887 E. 60th Ave.
Commerce City, CO 80022
PH 303-289-3600
www.c3gov.com

Design by:

HUITT ZOLLARS
555 17th Street
Suite 900
Denver, Co 80202
PH 303-740-7325
Huitt-Zollars.com

EAST 96TH AVENUE WIDENING
FROM CHAMBERS ROAD TO TOWER ROAD

SUGGESTED TRAFFIC CONTROL PLAN PHASE 1

STA 84+00 TO STA 94+00

Wendy Lee Amann
WENDY AMANN, PE# 32040


NOVEMBER 1, 2024
DATE

THESE PLANS WERE PREPARED UNDER THE DIRECT SUPERVISION OF WENDY AMANN, PE



PROJECT NO	COMMERCE CITY 2022-18-PW
SHEET NAME	HUITT-ZOLLARS R315649.01
SHEET NO.	TC-9
	141 OF 315

DWG: I:\proj\R3184\01 - Commerce City - 96th Ave Improvements\10 CADD & BIM\10.1 AutoCAD Sheets\Sheet TC-64001_TC Stacked.dwg USER: lkear
DATE: Nov 06, 2024 5:37pm XREFS: 64001_VF-BLK.X 64001-Key Notes 2022128 Ownership Base Map Anno 64001-C-KM-VLCX 64001-C-KM-MEX 64001-C-SP-X 64001-C-MME-X 64001-C-SP-X (Phase 1) 64001-VUT-X

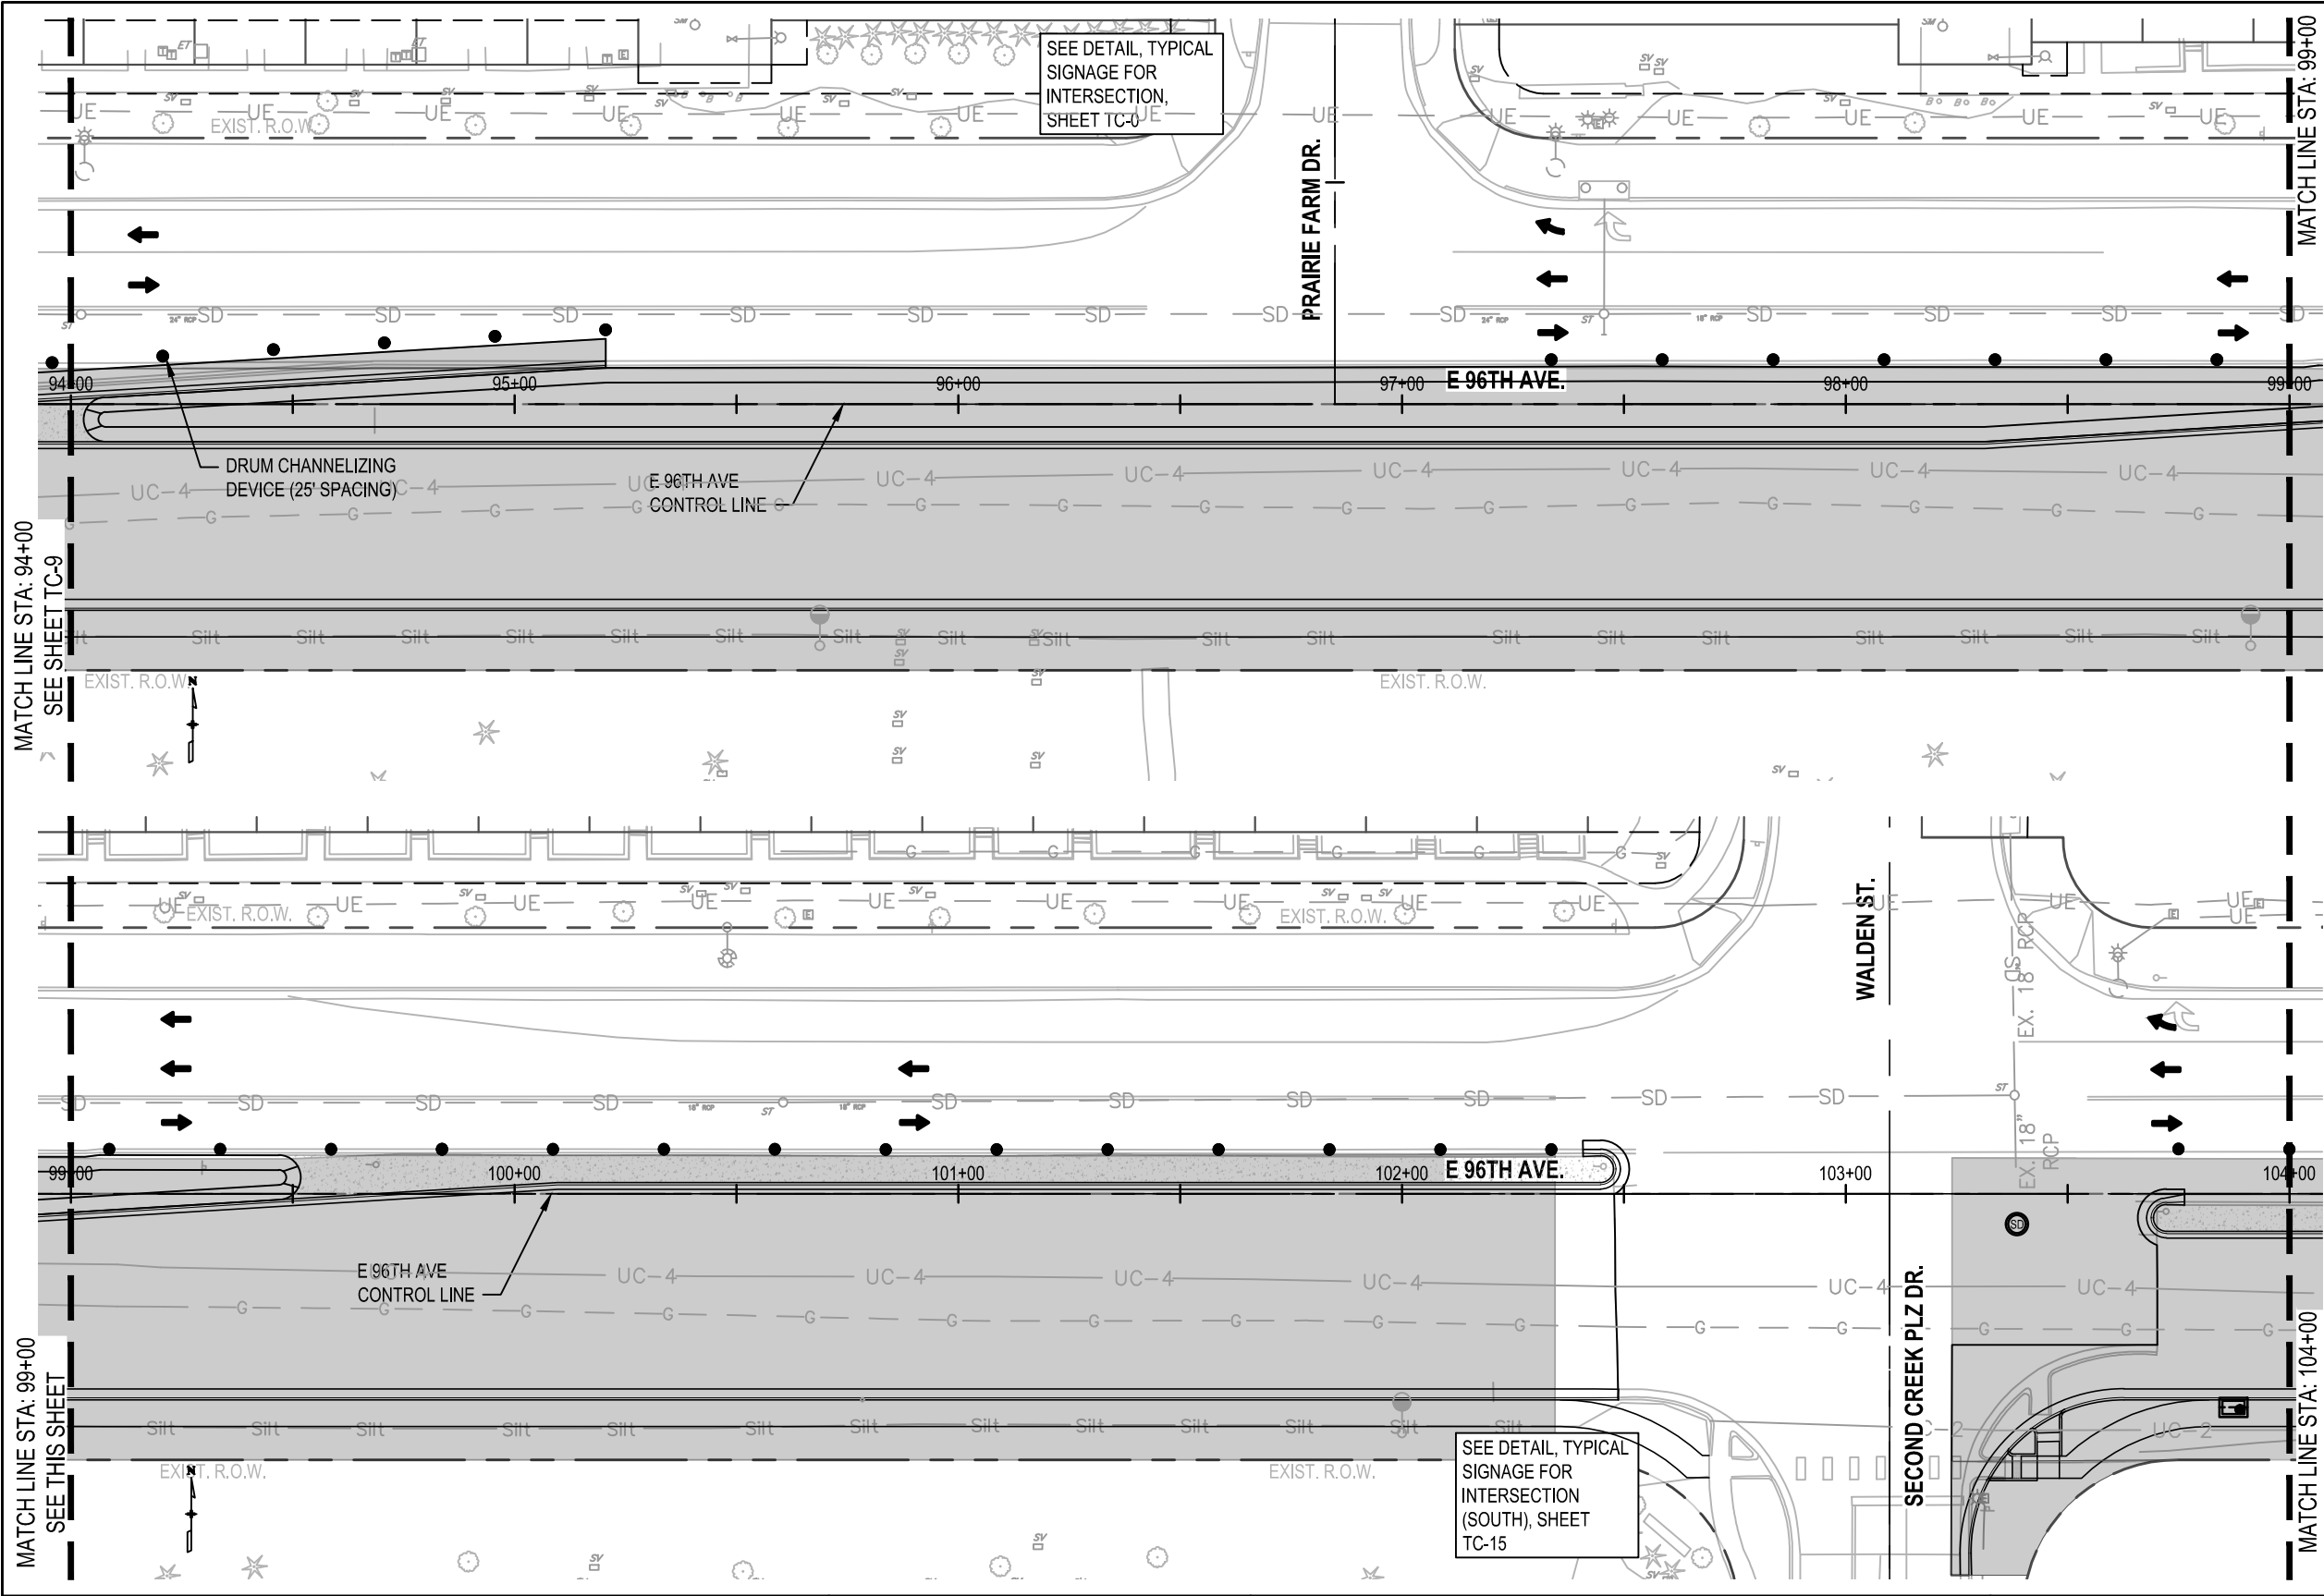

SEE DETAIL, TYPICAL
SIGNAGE FOR
INTERSECTION,
SHEET TC-9

SEE DETAIL, TYPICAL
SIGNAGE FOR
INTERSECTION
(SOUTH), SHEET
TC-15


KEYNOTES

- 1 4" SOLID WHITE EDGE LINE
- 2 4" SOLID WHITE
- 3 4" DOUBLE YELLOW
- 4 4" DASHED WHITE SKIP STRIPE LINE
- 5 WHITE ARROW SYMBOL


LEGEND

- WORK LIMITS
- DRUM CHANNELIZING DEVICE
- TRAFFIC DIRECTION ARROW
- TRAFFIC CONTROL SIGN

NOTE: DRUM CHANNELIZING DEVICES SHALL BE PLACED 25 FEET ON CENTER

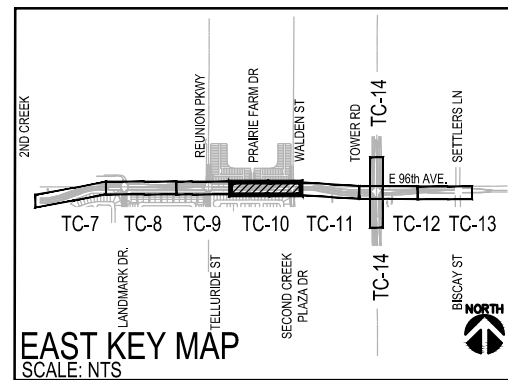

NOTE:
CONTRACTOR TO PREPARE TRAFFIC CONTROL PLANS
FOR R.O.W. PERMIT SUBMITTAL.

 

DRAWING INFORMATION		INDEX OF REVISIONS	DATE
File Name	64001_TC Stacked.dwg	△	
Date	NOVEMBER 1, 2024	△	
Version	Autodesk Civil 3D	△	
Design By	LJK	△	
Checked By	RCR	△	

Design for:

7887 E. 60th Ave.
Commerce City, CO 80022
PH 303-289-3600
www.c3gov.com

Design by:

555 17th Street
Suite 900
Denver, Co 80202
PH 303-740-7325
Huitt-Zollars.com

EAST 96TH AVENUE WIDENING
FROM CHAMBERS ROAD TO TOWER ROAD


SUGGESTED TRAFFIC CONTROL PLAN PHASE 1

STA 94+00 TO STA 104+00

WENDY AMANN, PE# 32040


NOVEMBER 1, 2024
DATE

THESE PLANS WERE PREPARED UNDER THE
DIRECT SUPERVISION OF WENDY AMANN, PE

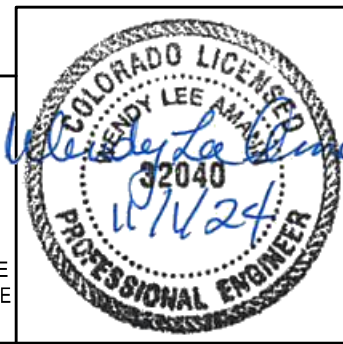

PROJECT NO	COMMERCE CITY 2022-18-PW
HUITT-ZOLLARS	R315643.01
SHEET NAME	TC-10
SHEET NO.	142 OF 315

DWG: I:\proj\315640.01 - Commerce City - 96th Ave Improvements\10 CADD & BIM\10.1 AutoCAD Sheets\Sheet TC-64001_TC Stacked.dwg USER: lkear DATE: Nov 06, 2024 5:37pm XREFS: 564001_Civil Border 64001_VF-BLOCK 64001-Key Notes 2022128 Ownership Base Map Anno 64001-C-KM-WC 64001-C-KM-E-X 64001-C-SP-X 64001-C-SP-X(Phase 1)Stripping 64001-VUT-X

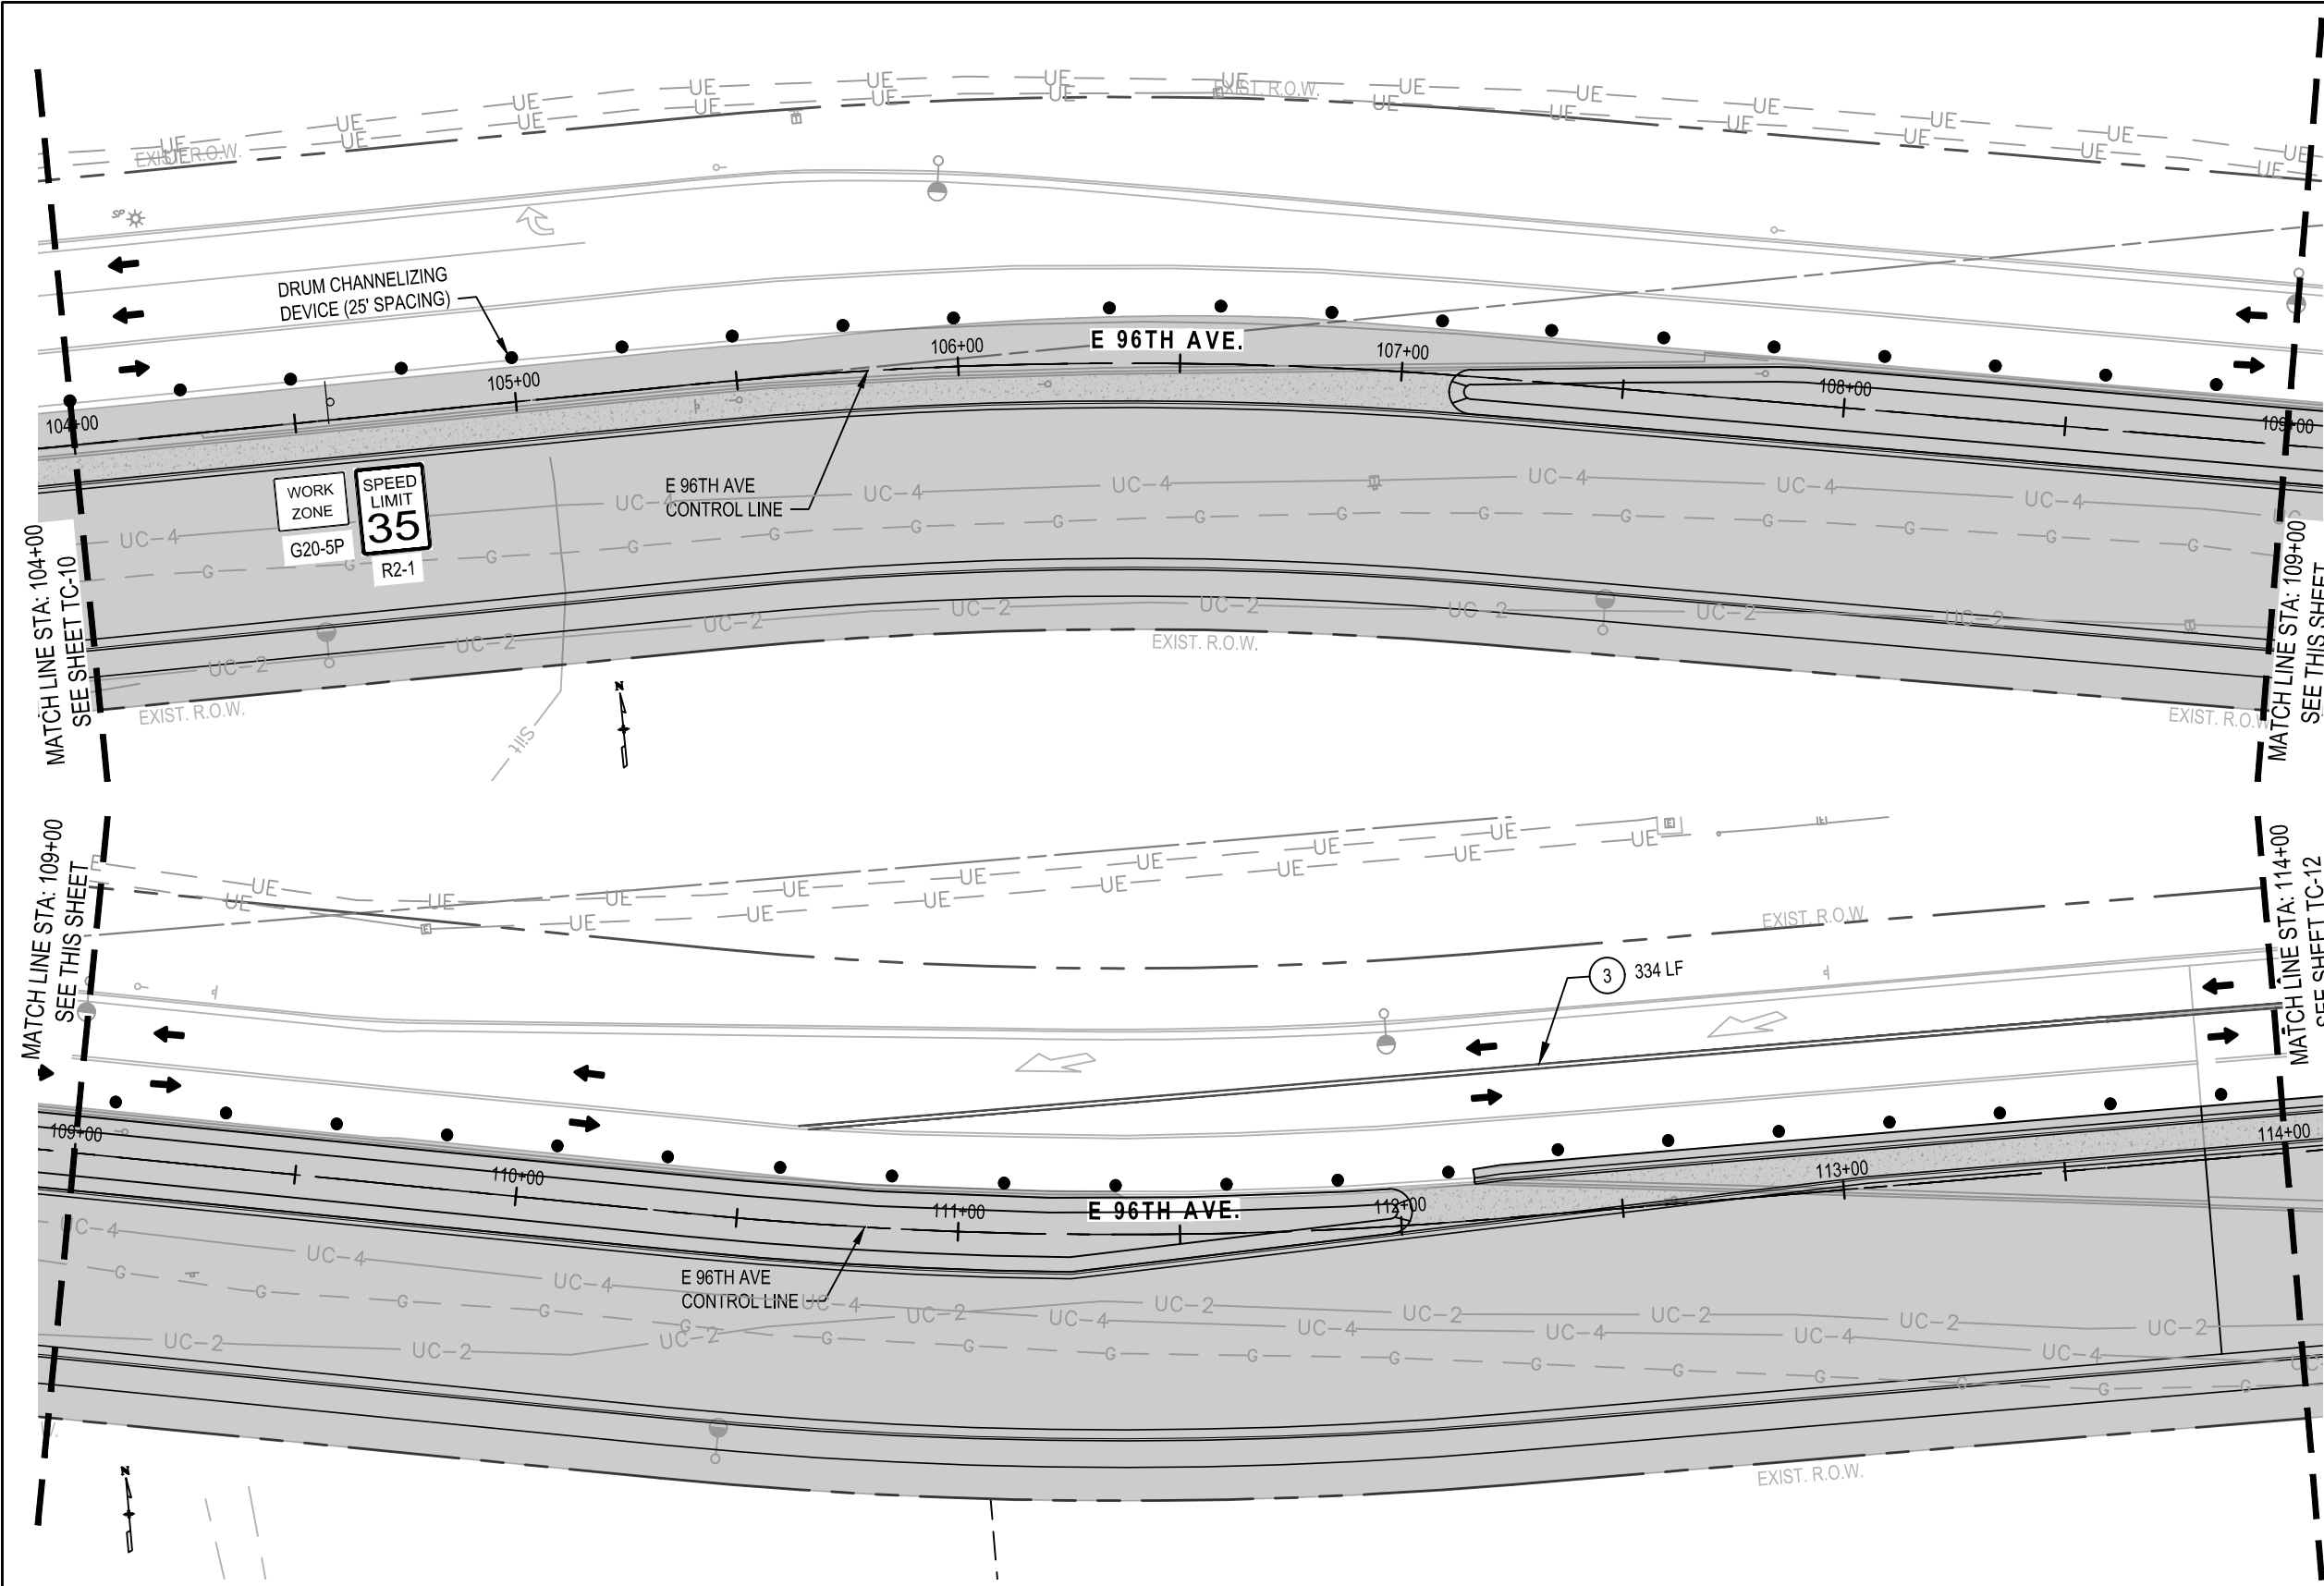


- KEYNOTES**
- 1 4" SOLID WHITE EDGE LINE
 - 2 4" SOLID WHITE
 - 3 4" DOUBLE YELLOW
 - 4 4" DASHED WHITE SKIP STRIPE LINE
 - 5 WHITE ARROW SYMBOL


LEGEND

- WORK LIMITS
- DRUM CHANNELIZING DEVICE
- TRAFFIC DIRECTION ARROW
- TRAFFIC CONTROL SIGN

NOTE: DRUM CHANNELIZING DEVICES SHALL BE PLACED 25 FEET ON CENTER

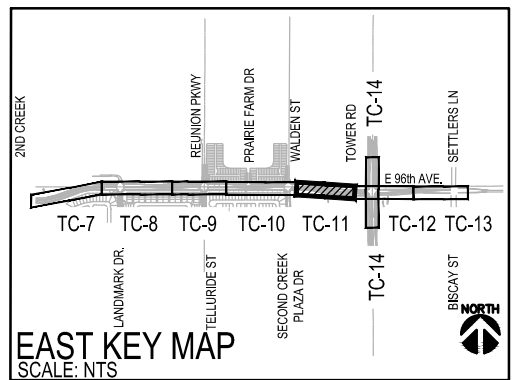

NOTE:
CONTRACTOR TO PREPARE TRAFFIC CONTROL PLANS
FOR R.O.W. PERMIT SUBMITTAL.

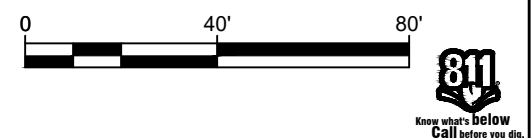

DRAWING INFORMATION		INDEX OF REVISIONS	DATE
File Name	64001_TC Stacked.dwg	△	
Date	NOVEMBER 1, 2024	△	
Version	Autodesk Civil 3D	△	
Design By	LJK	△	
Checked By	RCR	△	

Design for:

7887 E. 60th Ave.
Commerce City, CO 80022
PH 303-289-3600
www.c3gov.com

Design by:

555 17th Street
Suite 900
Denver, Co 80202
PH 303-740-7325
Huitt-Zollars.com

EAST 96TH AVENUE WIDENING
FROM CHAMBERS ROAD TO TOWER ROAD

SUGGESTED TRAFFIC CONTROL PLAN PHASE 1

STA 104+00 TO STA 114+00


WENDY AMANN, PE# 32040

NOVEMBER 1, 2024
DATE

THESE PLANS WERE PREPARED UNDER THE
DIRECT SUPERVISION OF WENDY AMANN, PE

PROJECT NO
COMMERCE CITY
2022-18-PW
HUITT-ZOLLARS
R315640.01
SHEET NAME
TC-11
SHEET NO.
143 OF 315

DWG: I:\proj\31564001 - Commerce City - 96th Ave Improvements\10 CADD & BIM\10.1 AutoCAD Sheets\Sheet TC-64001_TC Stacked.dwg USER: lkeiser
DATE: Nov 06, 2024 5:37pm XREFS: 564001 Civil Border 64001-VF-BLX 64001-4ey Notes 2022128 Ownership Base Map Anno 64001-C-KM-WCX 64001-C-ME-X 64001-C-SP-X 64001-C-SP-X(Phase Striping) 64001-VJT-X

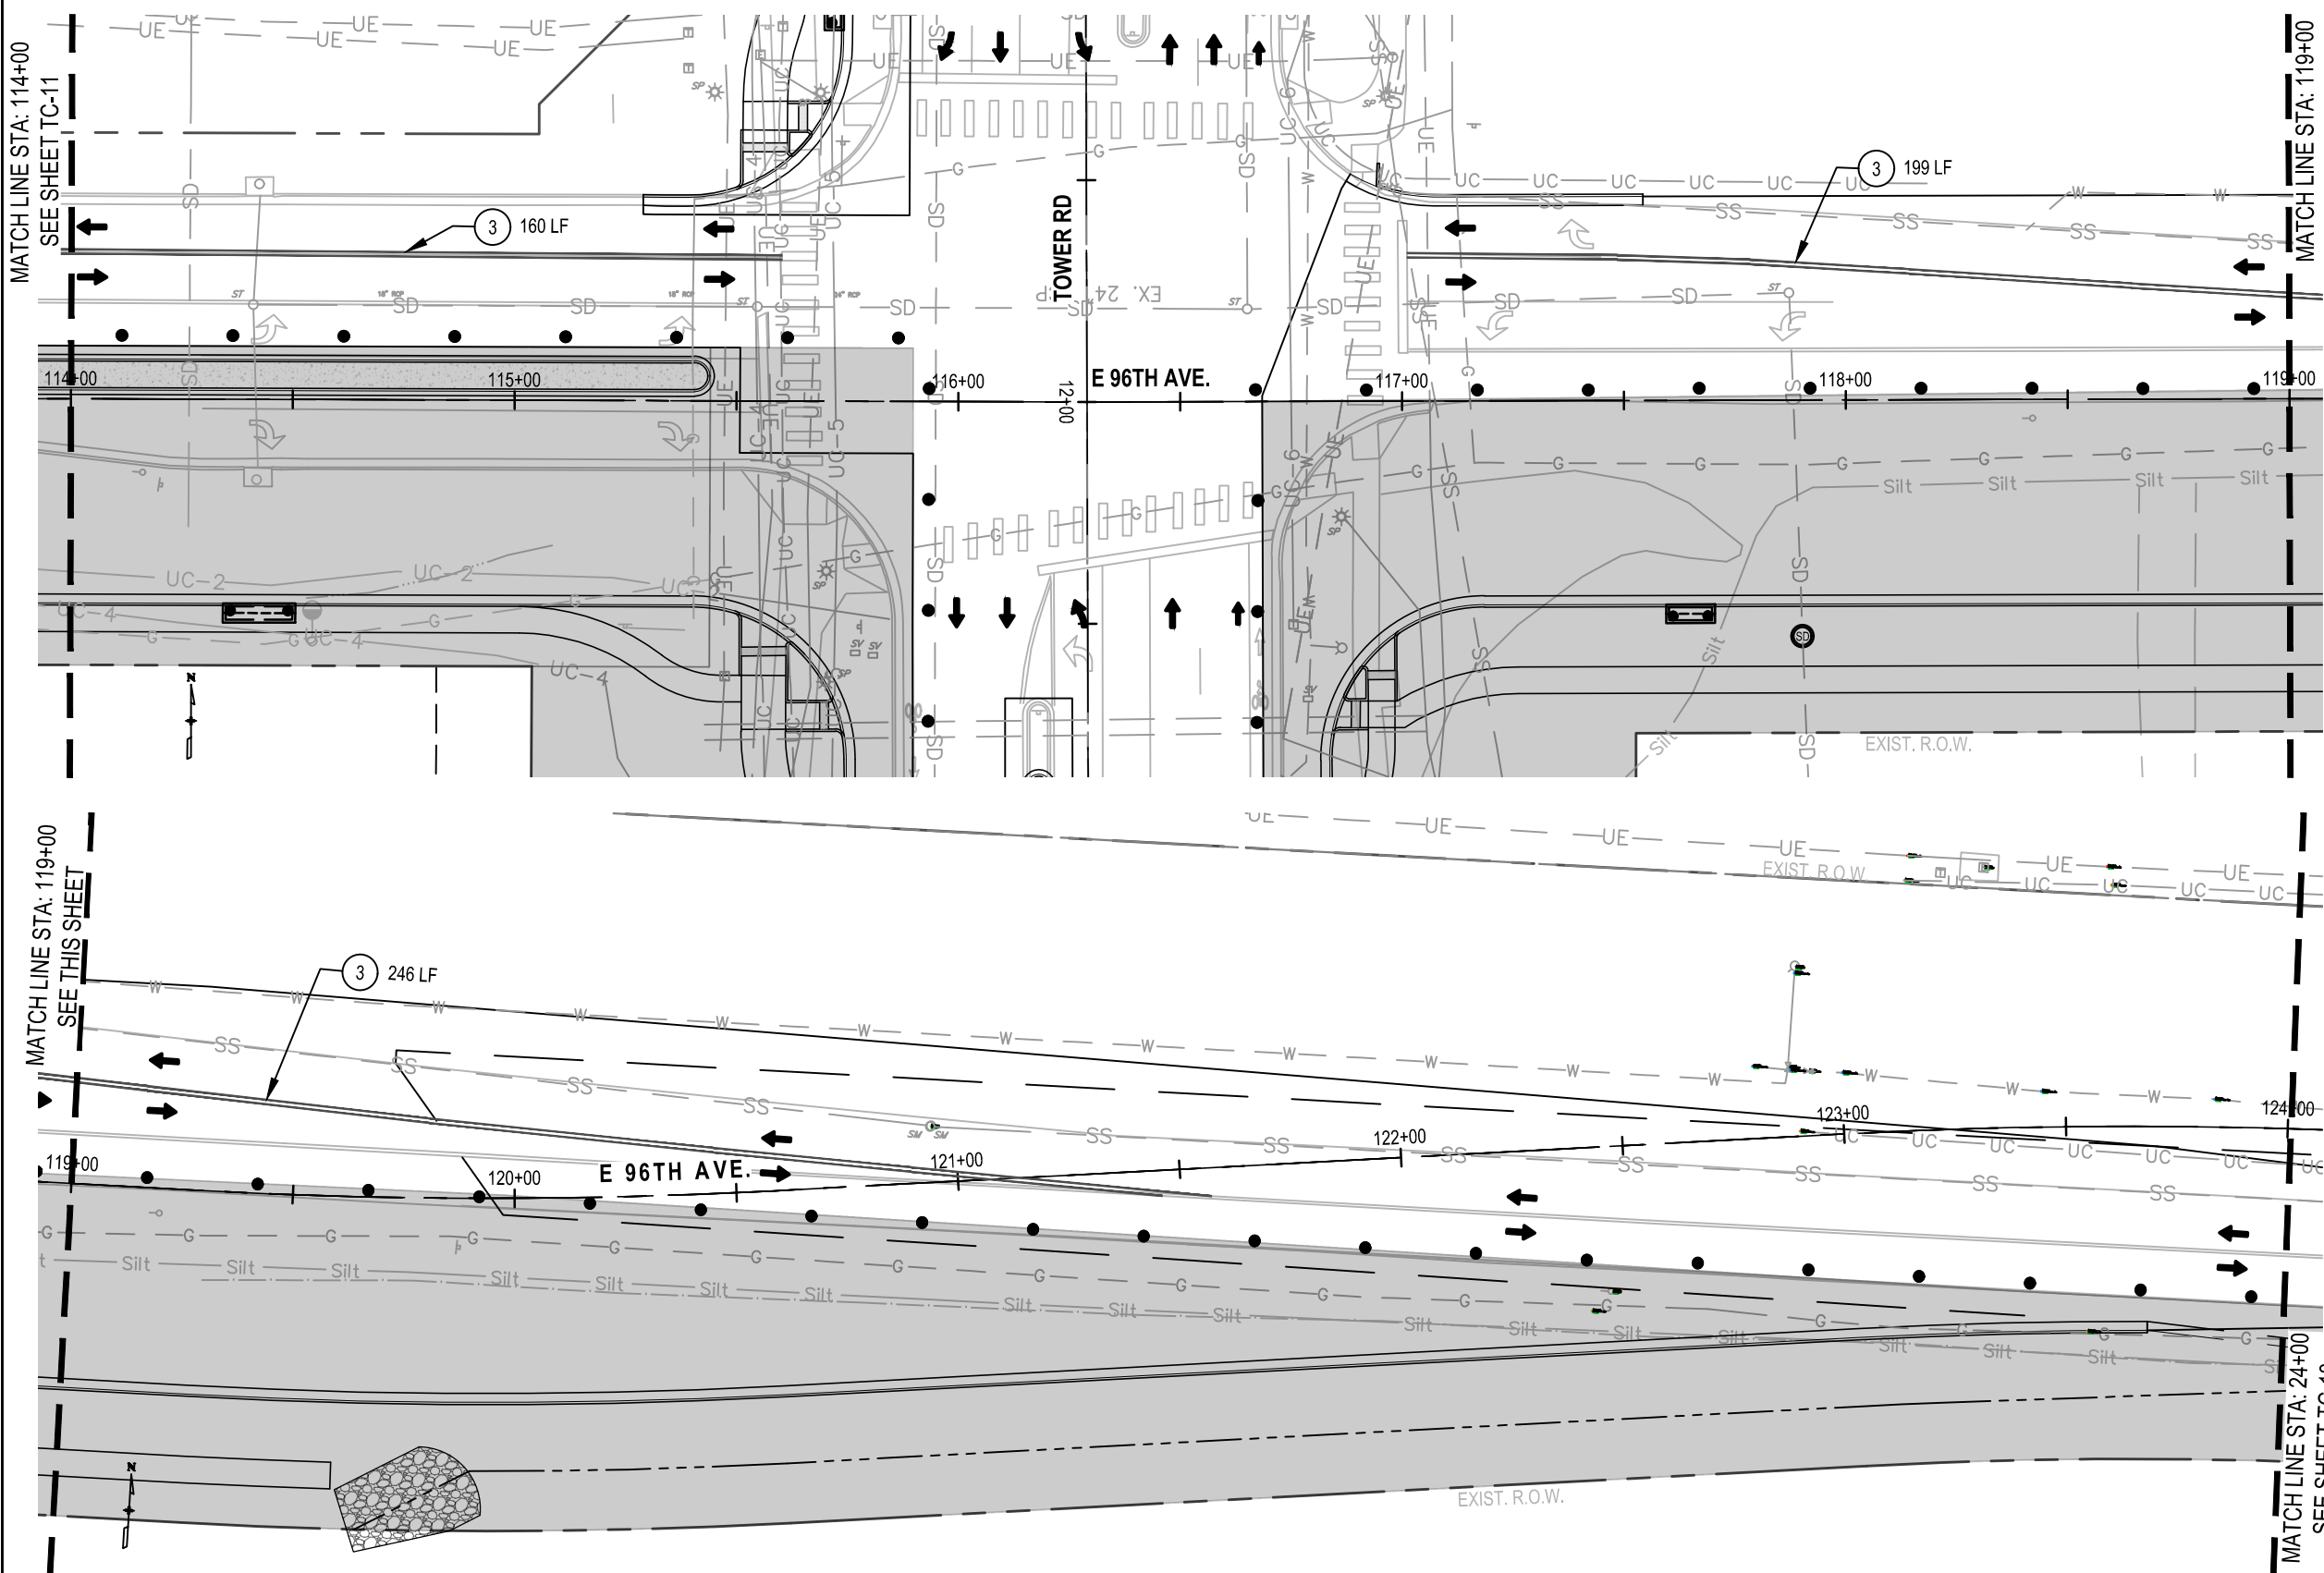


KEYNOTES

- 1 4" SOLID WHITE EDGE LINE
- 2 4" SOLID WHITE
- 3 4" DOUBLE YELLOW
- 4 4" DASHED WHITE SKIP STRIPE LINE
- 5 WHITE ARROW SYMBOL


LEGEND

- WORK LIMITS
- DRUM CHANNELIZING DEVICE
- TRAFFIC DIRECTION ARROW
- TRAFFIC CONTROL SIGN

NOTE: DRUM CHANNELIZING DEVICES SHALL BE PLACED 25 FEET ON CENTER

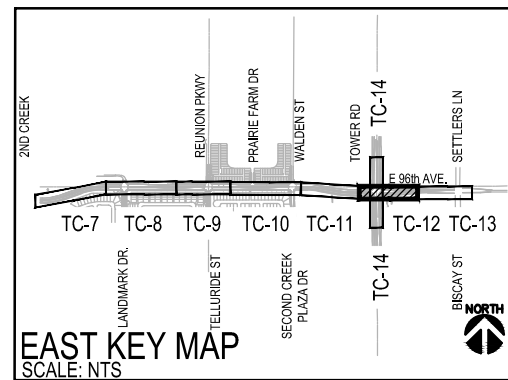

NOTE: CONTRACTOR TO PREPARE TRAFFIC CONTROL PLANS FOR R.O.W. PERMIT SUBMITTAL.

 

DRAWING INFORMATION		INDEX OF REVISIONS	DATE
File Name	64001_TC Stacked.dwg	△	
Date	NOVEMBER 1, 2024	△	
Version	Autodesk Civil 3D	△	
Design By	LJK	△	
Checked By	RCR	△	

Design for:

7887 E. 60th Ave.
Commerce City, CO 80022
PH 303-289-3600
www.c3gov.com

Design by:

555 17th Street
Suite 900
Denver, Co 80202
PH 303-740-7325
Huitt-Zollars.com

EAST 96TH AVENUE WIDENING
FROM CHAMBERS ROAD TO TOWER ROAD

SUGGESTED TRAFFIC CONTROL PLAN PHASE 1


STA 114+00 TO STA 124+00

Wendy Lee Amann
WENDY AMANN, PE# 32040
NOVEMBER 1, 2024
DATE
THESE PLANS WERE PREPARED UNDER THE DIRECT SUPERVISION OF WENDY AMANN, PE



PROJECT NO	COMMERCE CITY 2022-18-PW
HUITT-ZOLLARS	R315640.01
SHEET NAME	TC-12
SHEET NO.	144 OF 315

DWG: I:\proj\R3159401 - Commerce City - 96th Ave Improvements\10 CADD & BIM\10.1 AutoCAD Sheets\86th TC\64001_TC Stacked.dwg USER: lkear DATE: Nov 06, 2024 5:37pm XREFS: 64001_Civil Border 64001_VF-BLK-X 64001-467 Notes 2022128 Ownership Base Map Anno 64001-C-KM-W-X 64001-C-KM-E-X 64001-C-SP-X 64001-C-SP-X (Phase 1 Striping) 64001-V-UT-X

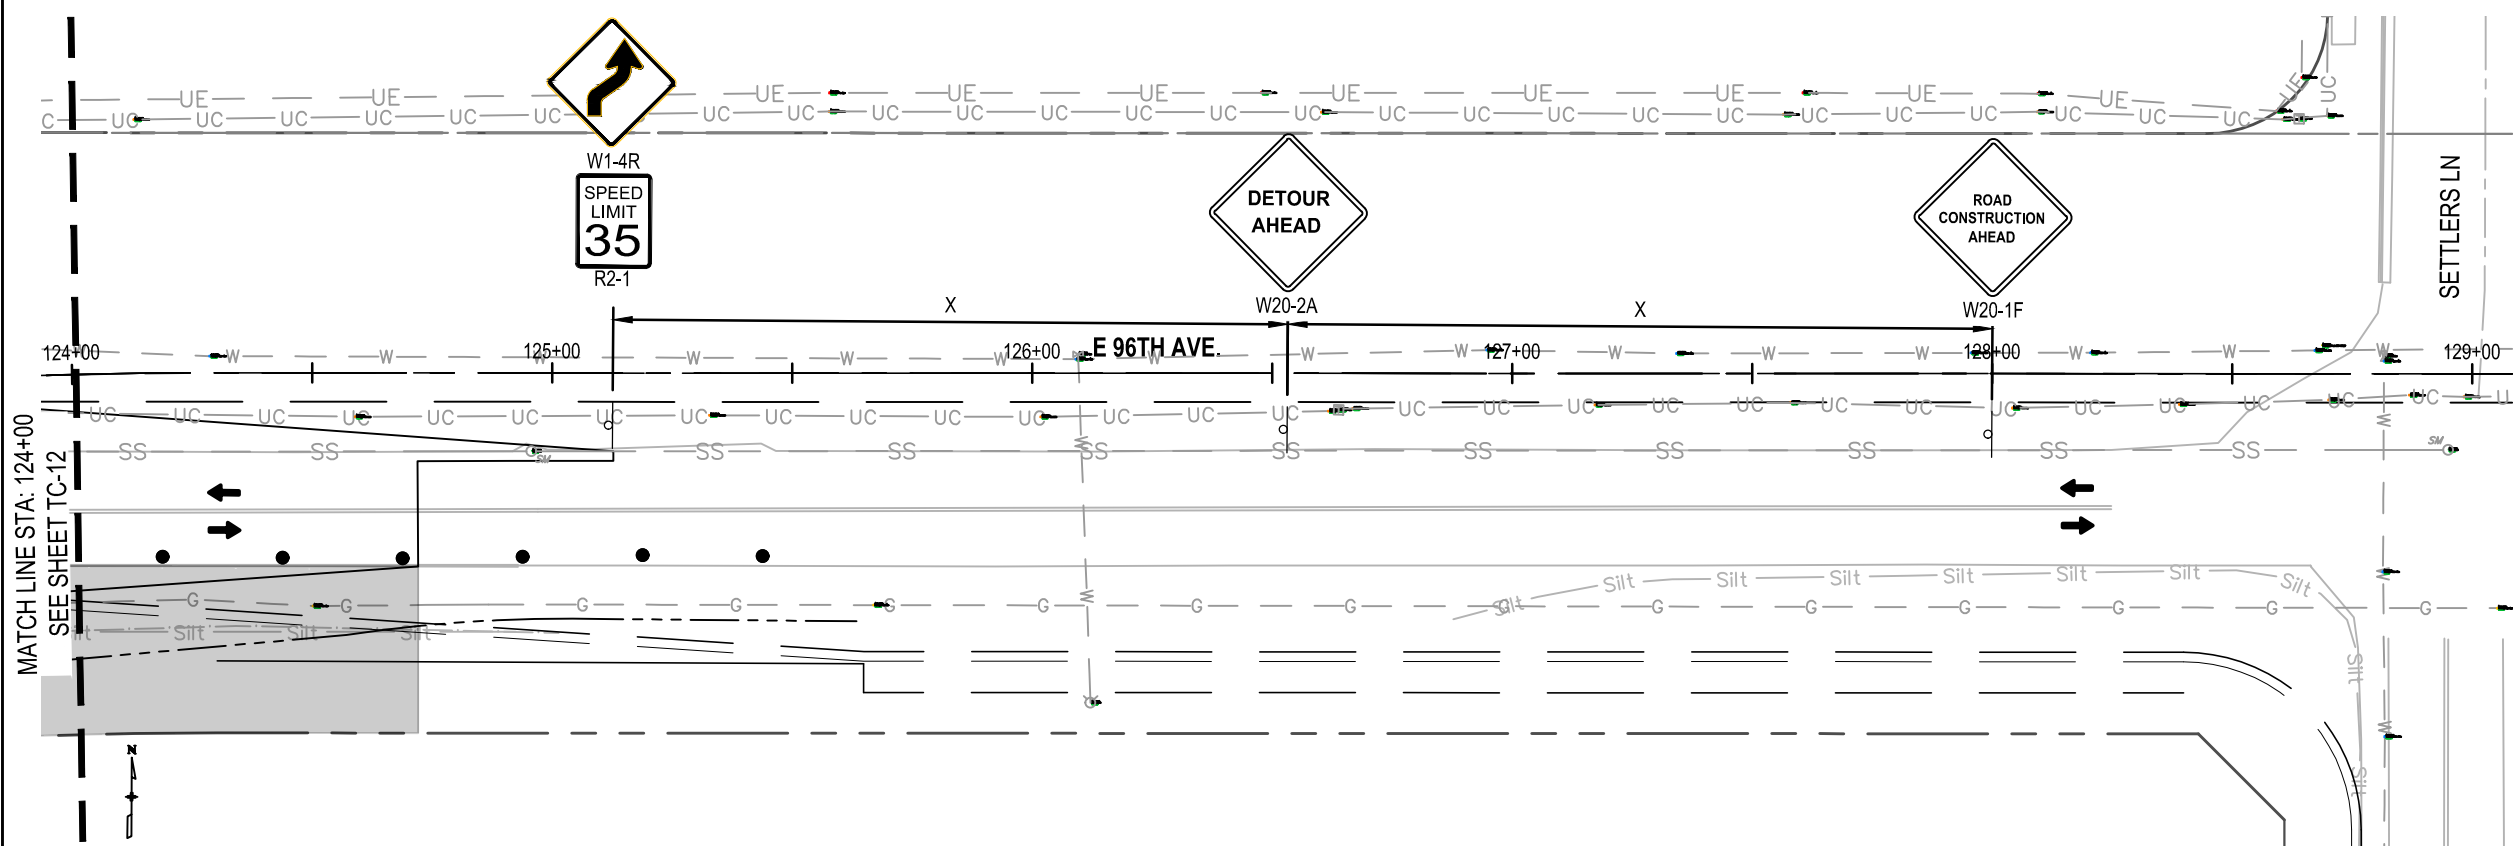


KEYNOTES

- 1 4" SOLID WHITE EDGE LINE
- 2 4" SOLID WHITE
- 3 4" DOUBLE YELLOW
- 4 4" DASHED WHITE SKIP STRIPE LINE
- 5 WHITE ARROW SYMBOL


LEGEND

- WORK LIMITS
- DRUM CHANNELIZING DEVICE
- TRAFFIC DIRECTION ARROW
- TRAFFIC CONTROL SIGN

NOTE: DRUM CHANNELIZING DEVICES SHALL BE PLACED 25 FEET ON CENTER

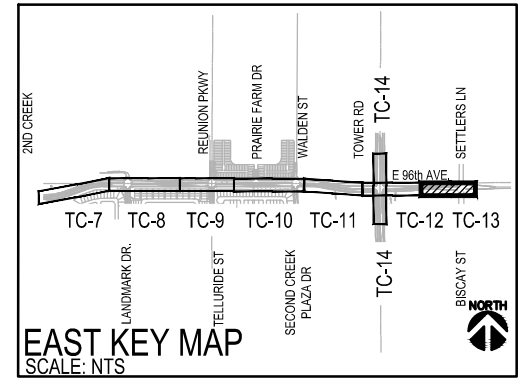

NOTE:
CONTRACTOR TO PREPARE TRAFFIC CONTROL PLANS FOR R.O.W. PERMIT SUBMITTAL.

 

DRAWING INFORMATION

File Name	64001_TC Stacked.dwg
Date	NOVEMBER 1, 2024
Version	Autodesk Civil 3D
Design By	LJK
Checked By	RCR

INDEX OF REVISIONS

DATE

Design for:


7887 E. 60th Ave.
Commerce City, CO
80022
PH 303-289-3600
www.c3gov.com

Design by:


 **HUIITT
ZOLLARS**
555 17th Street
Suite 900
Denver, Co 80202
PH 303-740-7325
Huiitt-Zollars.com

EAST 96TH AVENUE WIDENING
FROM CHAMBERS ROAD TO TOWER ROAD

SUGGESTED TRAFFIC CONTROL PLAN PHASE 1


STA 124+00 TO STA 129+00


WENDY AMANN, PE# 32040
NOVEMBER 1, 2024
DATE
THESE PLANS WERE PREPARED UNDER THE
DIRECT SUPERVISION OF WENDY AMANN, PE

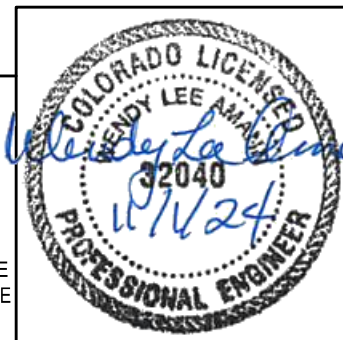

PROJECT NO	COMMERCE CITY 2022-18-PW
HUIITT-ZOLLARS	R315649.01
SHEET NAME	TC-13
SHEET NO.	145 OF 315

DWG: I:\proj\R3156401 - Commerce City - 96th Ave Improvements\10 CADD & BIM\10.1 AutoCAD Sheets\Sheet TC-64001_TC Stacked.dwg USER: lkear
DATE: Nov 06, 2024 5:38pm XREFS: 564001 Civil Border 64001-VF-BLX 64001-Key Notes 2022128 Ownership Base Map Anno 64001-C-KM-WX 64001-C-ME-X 64001-C-SP-X 64001-C-SP-X (Phase Striping) 64001-VUT-X

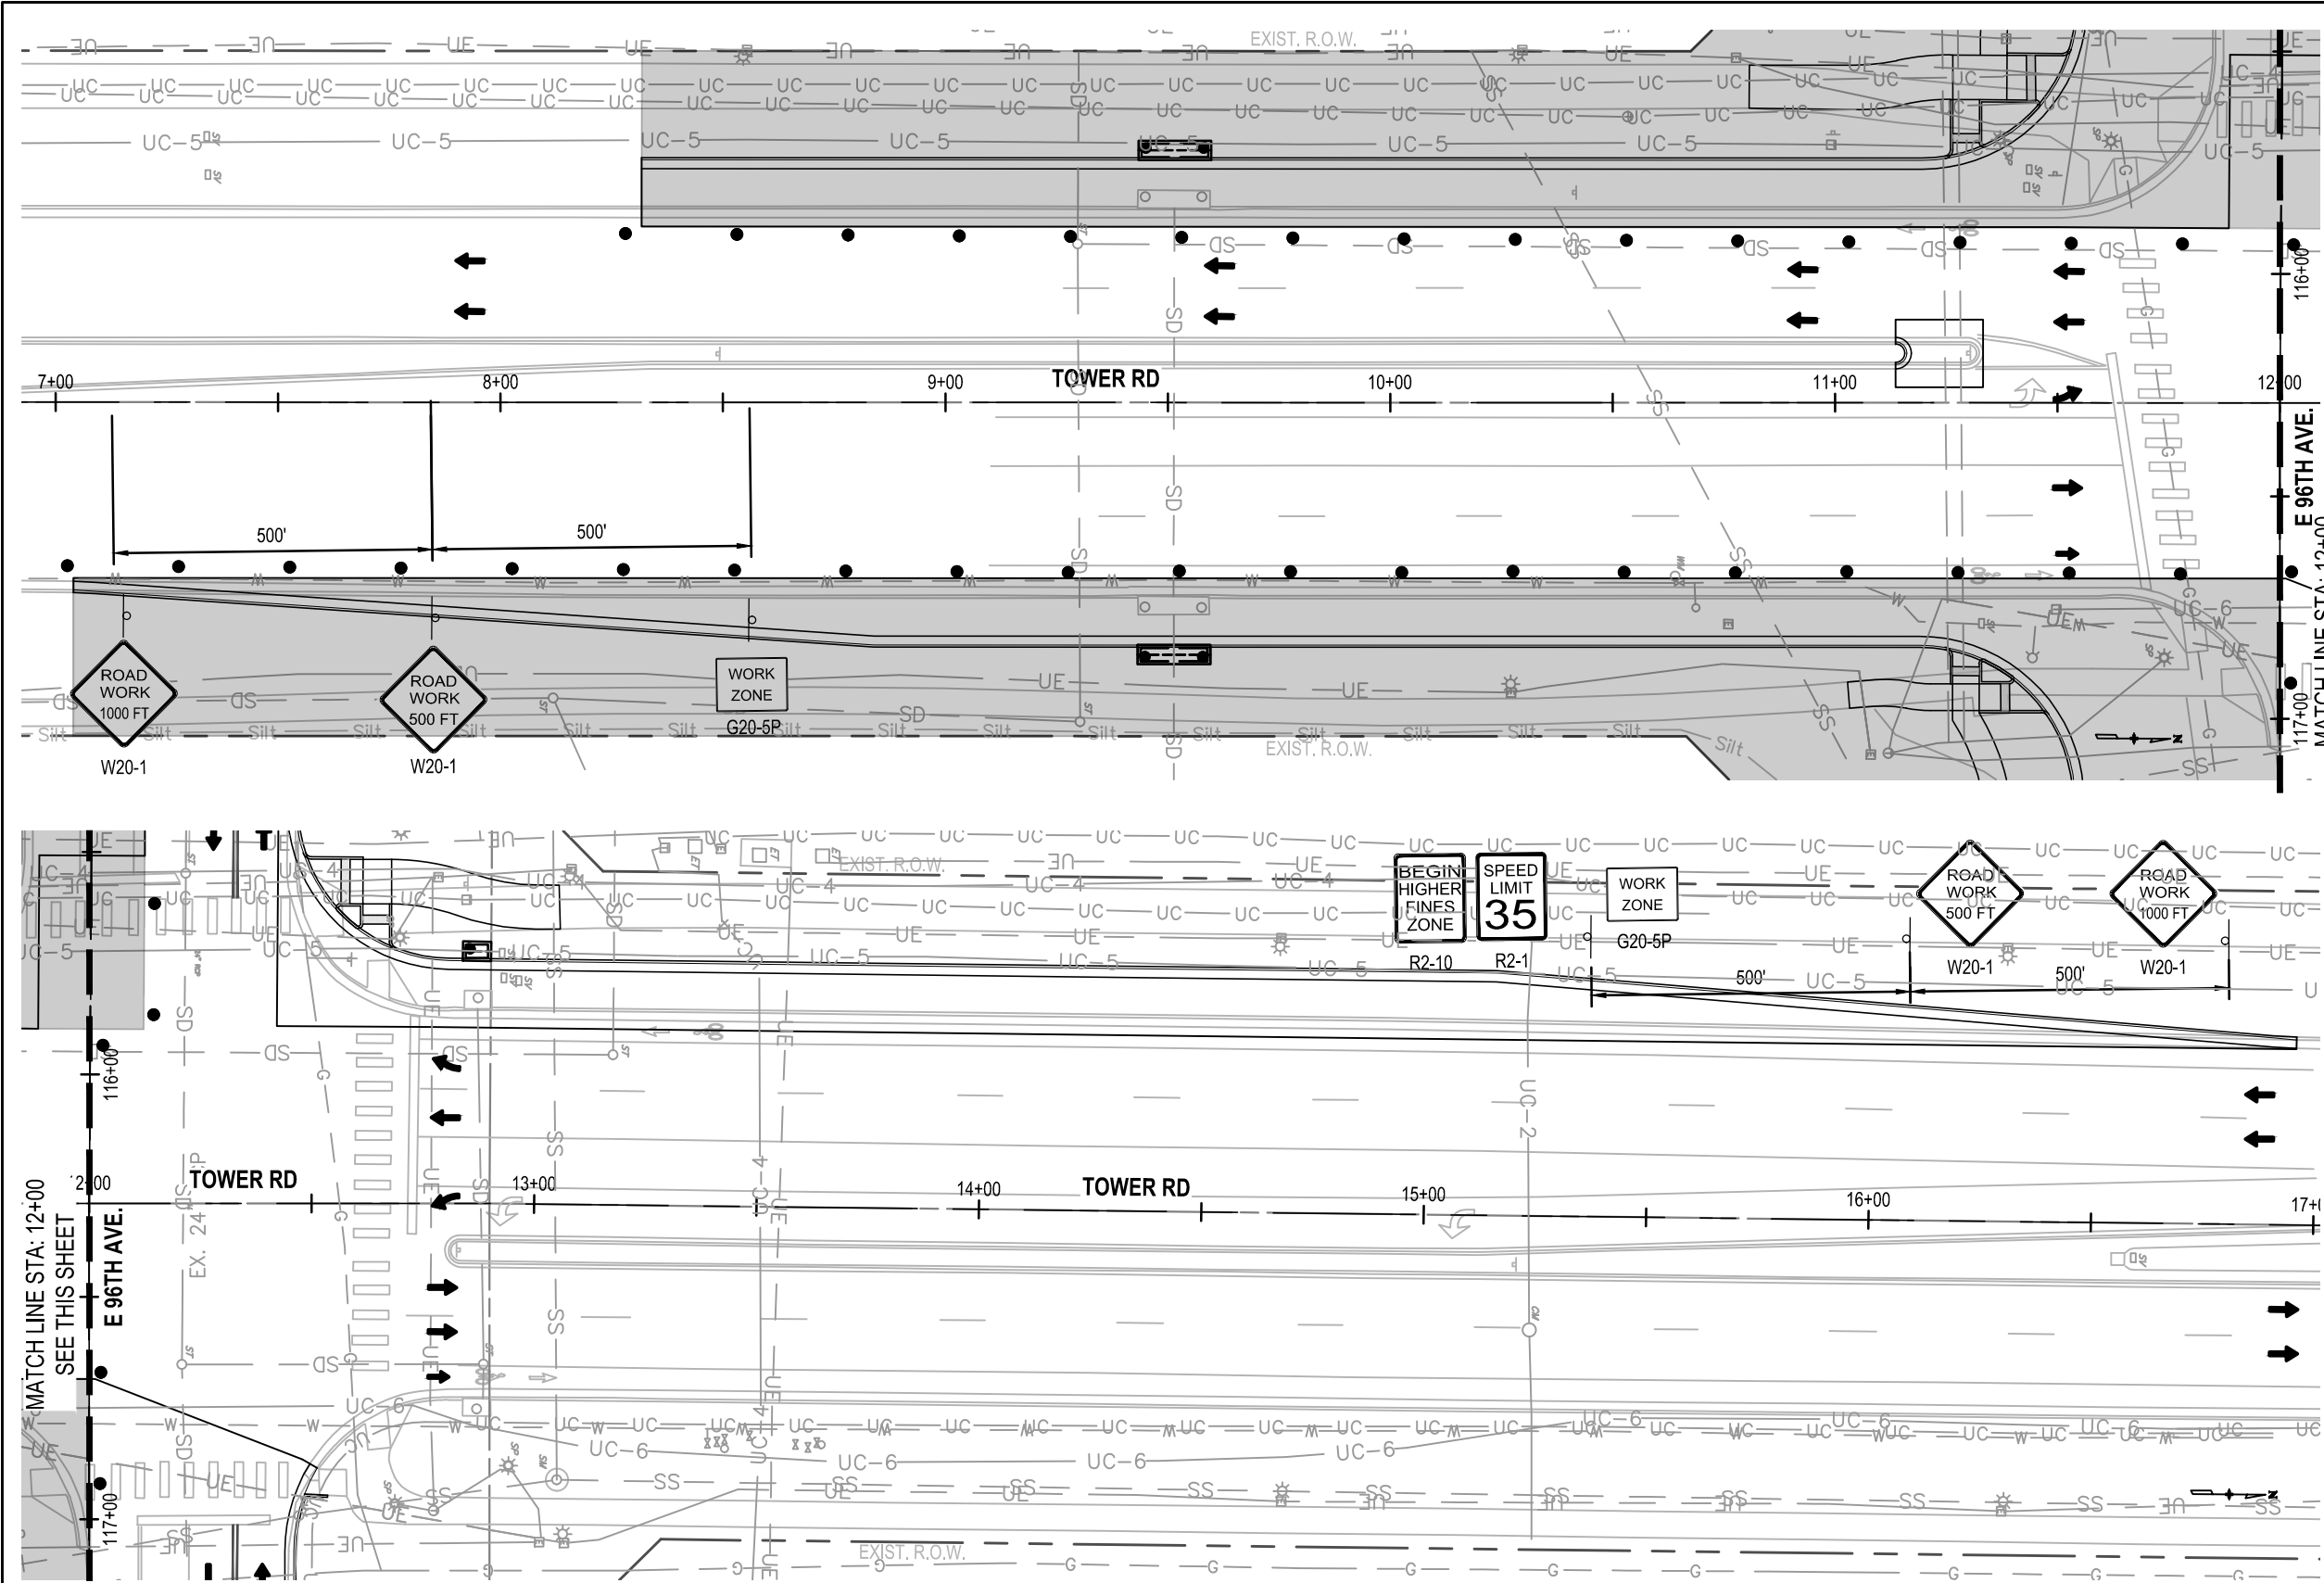


KEYNOTES

- 1 4" SOLID WHITE EDGE LINE
- 2 4" SOLID WHITE
- 3 4" DOUBLE YELLOW
- 4 4" DASHED WHITE SKIP STRIPE LINE
- 5 WHITE ARROW SYMBOL


LEGEND

- WORK LIMITS
- DRUM CHANNELIZING DEVICE
- TRAFFIC DIRECTION ARROW
- TRAFFIC CONTROL SIGN

NOTE: DRUM CHANNELIZING DEVICES SHALL BE PLACED 25 FEET ON CENTER

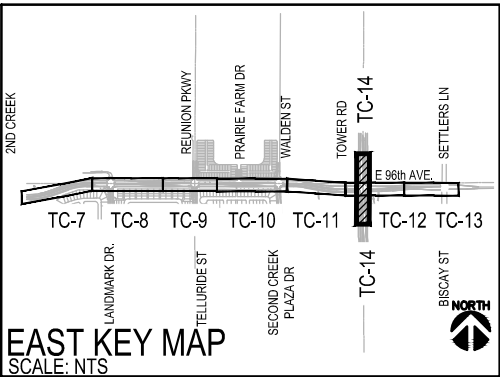

NOTE:
CONTRACTOR TO PREPARE TRAFFIC CONTROL PLANS FOR R.O.W. PERMIT SUBMITTAL.

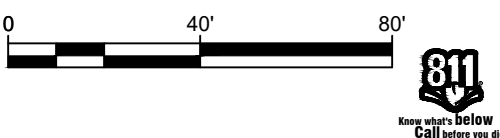

DRAWING INFORMATION		INDEX OF REVISIONS	DATE
File Name	64001_TC Stacked.dwg		
Date	NOVEMBER 1, 2024		
Version	Autodesk Civil 3D		
Design By	LJK		
Checked By	RCR		

Design for:

7887 E. 60th Ave.
Commerce City, CO 80022
PH 303-289-3600
www.c3gov.com

Design by:

555 17th Street
Suite 900
Denver, Co 80202
PH 303-740-7325
Huitt-Zollars.com

EAST 96TH AVENUE WIDENING
FROM CHAMBERS ROAD TO TOWER ROAD

SUGGESTED TRAFFIC CONTROL PLAN PHASE 1

STA 7+00 TO STA 17+00 (TOWER RD)



WENDY AMANN, PE# 32040

NOVEMBER 1, 2024
DATE

THESE PLANS WERE PREPARED UNDER THE
DIRECT SUPERVISION OF WENDY AMANN, PE

PROJECT NO	COMMERCE CITY 2022-18-PW
SHEET NAME	HUITT-ZOLLARS R3156401.01
SHEET NO.	TC-14
	146 OF 315

DWG: 11/01/24 11:54:01 - Commerce City - 96th Ave Improvements 10 CADD & BIM 10.1 AutoCAD/Sheets 18/18 TC-64001-TC-CHAMBERS Road.dwg USER: llsar
DATE: Nov 06, 2024 5:38pm XREFS: 64001-Civil Border 64001-UF-BLX 64001-Key Notes 2022123 Ownership Base Map Anno 64001-C-KM-VX 64001-C-SP-X(Phase 1) String

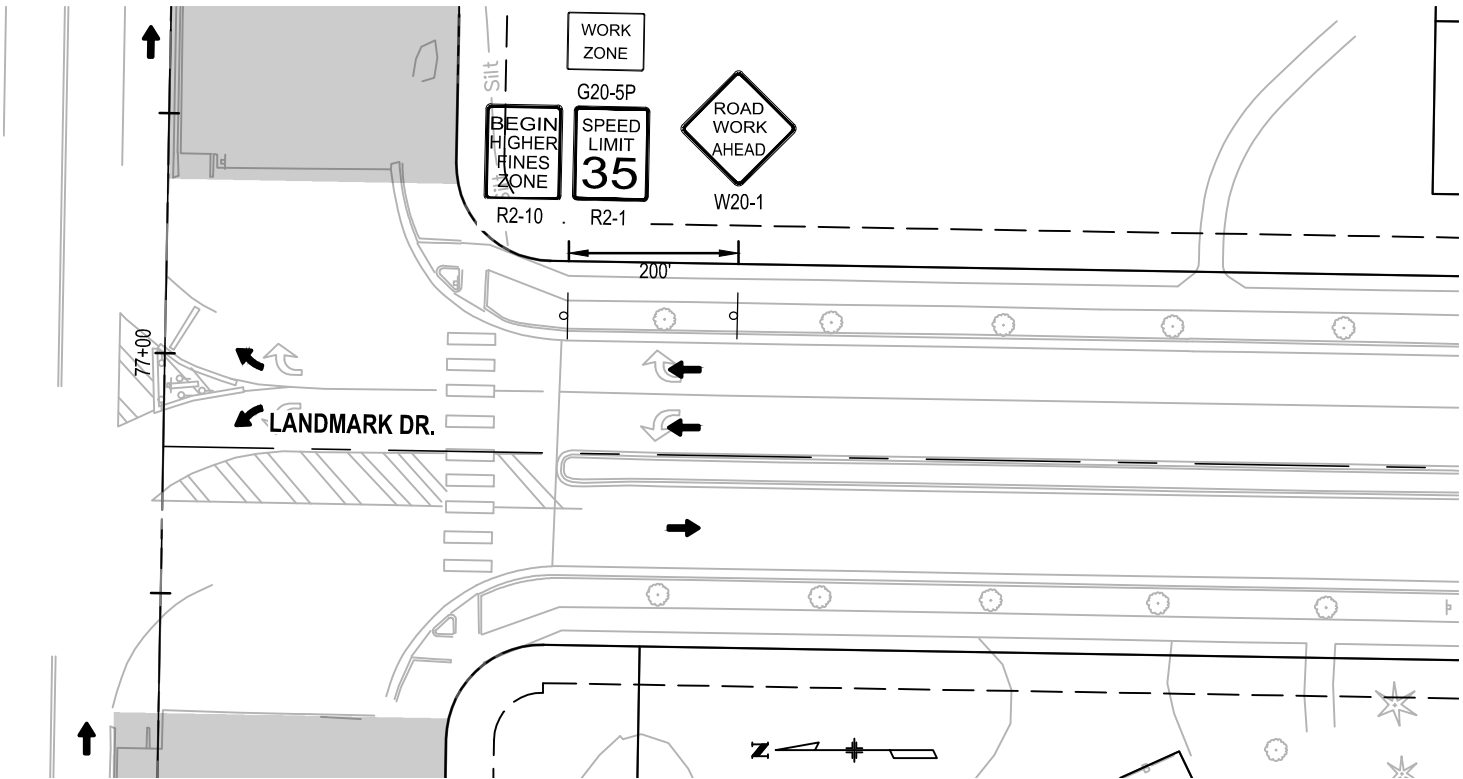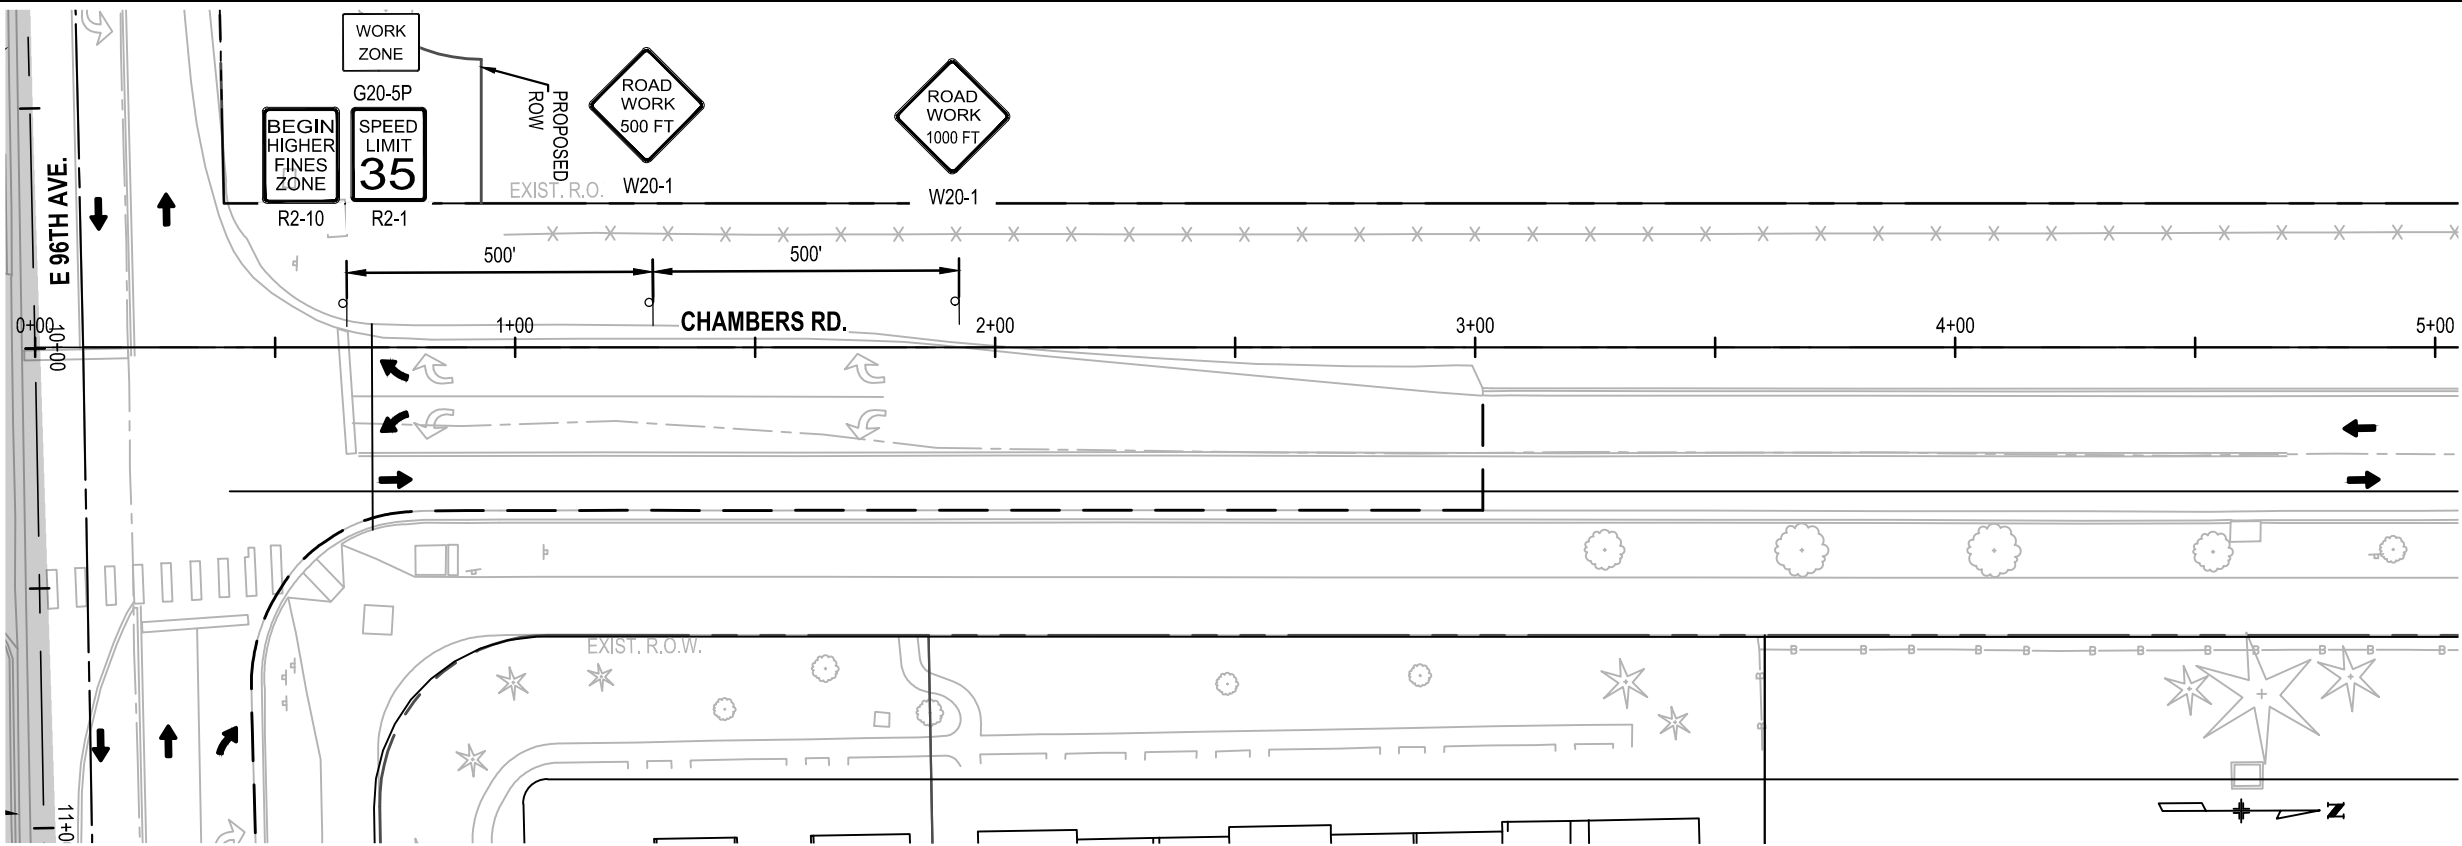

TYPICAL SIGNAGE FOR INTERSECTION (SOUTH)

SCALE: 1"= 40'


KEYNOTES

- 1 4" SOLID WHITE EDGE LINE
- 2 4" SOLID WHITE
- 3 4" DOUBLE YELLOW
- 4 4" DASHED WHITE SKIP STRIPE LINE
- 5 WHITE ARROW SYMBOL


LEGEND

- WORK LIMITS
- DRUM CHANNELIZING DEVICE
- TRAFFIC DIRECTION ARROW
- TRAFFIC CONTROL SIG

NOTE: DRUM CHANNELIZING DEVICES SHALL BE PLACED 25 FEET ON CENTER

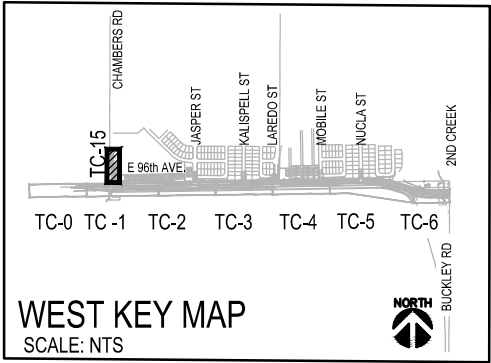

NOTE:
CONTRACTOR TO PREPARE TRAFFIC CONTROL PLANS FOR R.O.W. PERMIT SUBMITTAL.

 

DRAWING INFORMATION

File Name
64001-TC-CHAMBERS
Road.dwg
Date
NOVEMBER 1, 2024
Version
Autodesk Civil 3D
Design By
LJK
Checked By
RCR

INDEX OF REVISIONS

DATE

Design for:


7887 E. 60th Ave.
Commerce City, CO
80022
PH 303-289-3600
www.c3gov.com

Design by:


555 17th Street
Suite 900
Denver, Co 80202
PH 303-740-7325
Huitt-Zollars.com

EAST 96TH AVENUE WIDENING
FROM CHAMBERS ROAD TO TOWER ROAD

SUGGESTED TRAFFIC CONTROL PLAN PHASE 1

STA 0+00 TO STA 5+00 (CHAMBERS RD)


WENDY AMANN, PE# 32040

NOVEMBER 1, 2024
DATE

THESE PLANS WERE PREPARED UNDER THE
DIRECT SUPERVISION OF WENDY AMANN, PE



PROJECT NO

COMMERCE CITY
2022-18-PW

HUITT-ZOLLARS
R315649.01

SHEET NAME

TC-15

SHEET NO.


147 OF 315



SCALE: 1"= 40'





SCALE: 1"= 40'

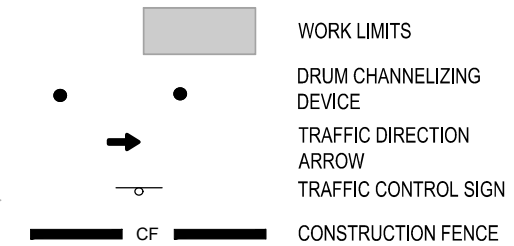


SUGGESTED TRAFFIC CONTROL PLAN PHASE 2

Wendy Lee Amann
WENDY AMANN, PE# 32040

PROJECT NO

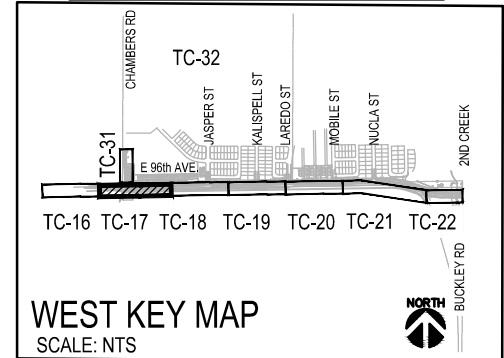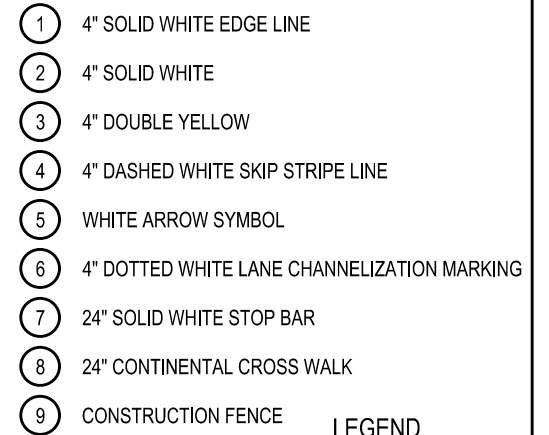

NOTE:
CONTRACTOR TO PREPARE TRAFFIC CONTROL PLANS
FOR R.O.W. PERMIT SUBMITTAL.

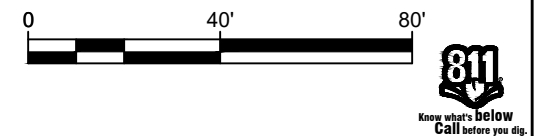

INDEX OF REVISIONS


Design by:

**HUITT
ZOLLARS**

SUGGESTED TRAFFIC CONTROL PLAN PHASE 2

Wendy Lee Amann
WENDY AMANN, PE# 32040

THESE PLANS WERE PREPARED UNDER THE
DIRECT SUPERVISION OF WENDY AMANN, PE

 


ITT-ZOLLARS
R315640.01

C-17

9 OF 315


DWG: I:\proj\3184\01 - Commerce City - 96th Ave Improvements\10 CADD & BIM\10.1 AutoCAD\Sheets\86in TC\64001_TC Phase 2.dwg USER: klsier
DATE: Nov 06, 2024 5:39pm XREFS: 564001_Civil Border 64001_VF-BLK-X 64001-Key Notes 2022128 Ownership Base Map Armo 64001-C-3-KM-V-X 64001-C-3-ME-X 64001-C-3-SP-X (String) 64001-C-3-SP-X (Phase 2 String) 64001-V-LT-X

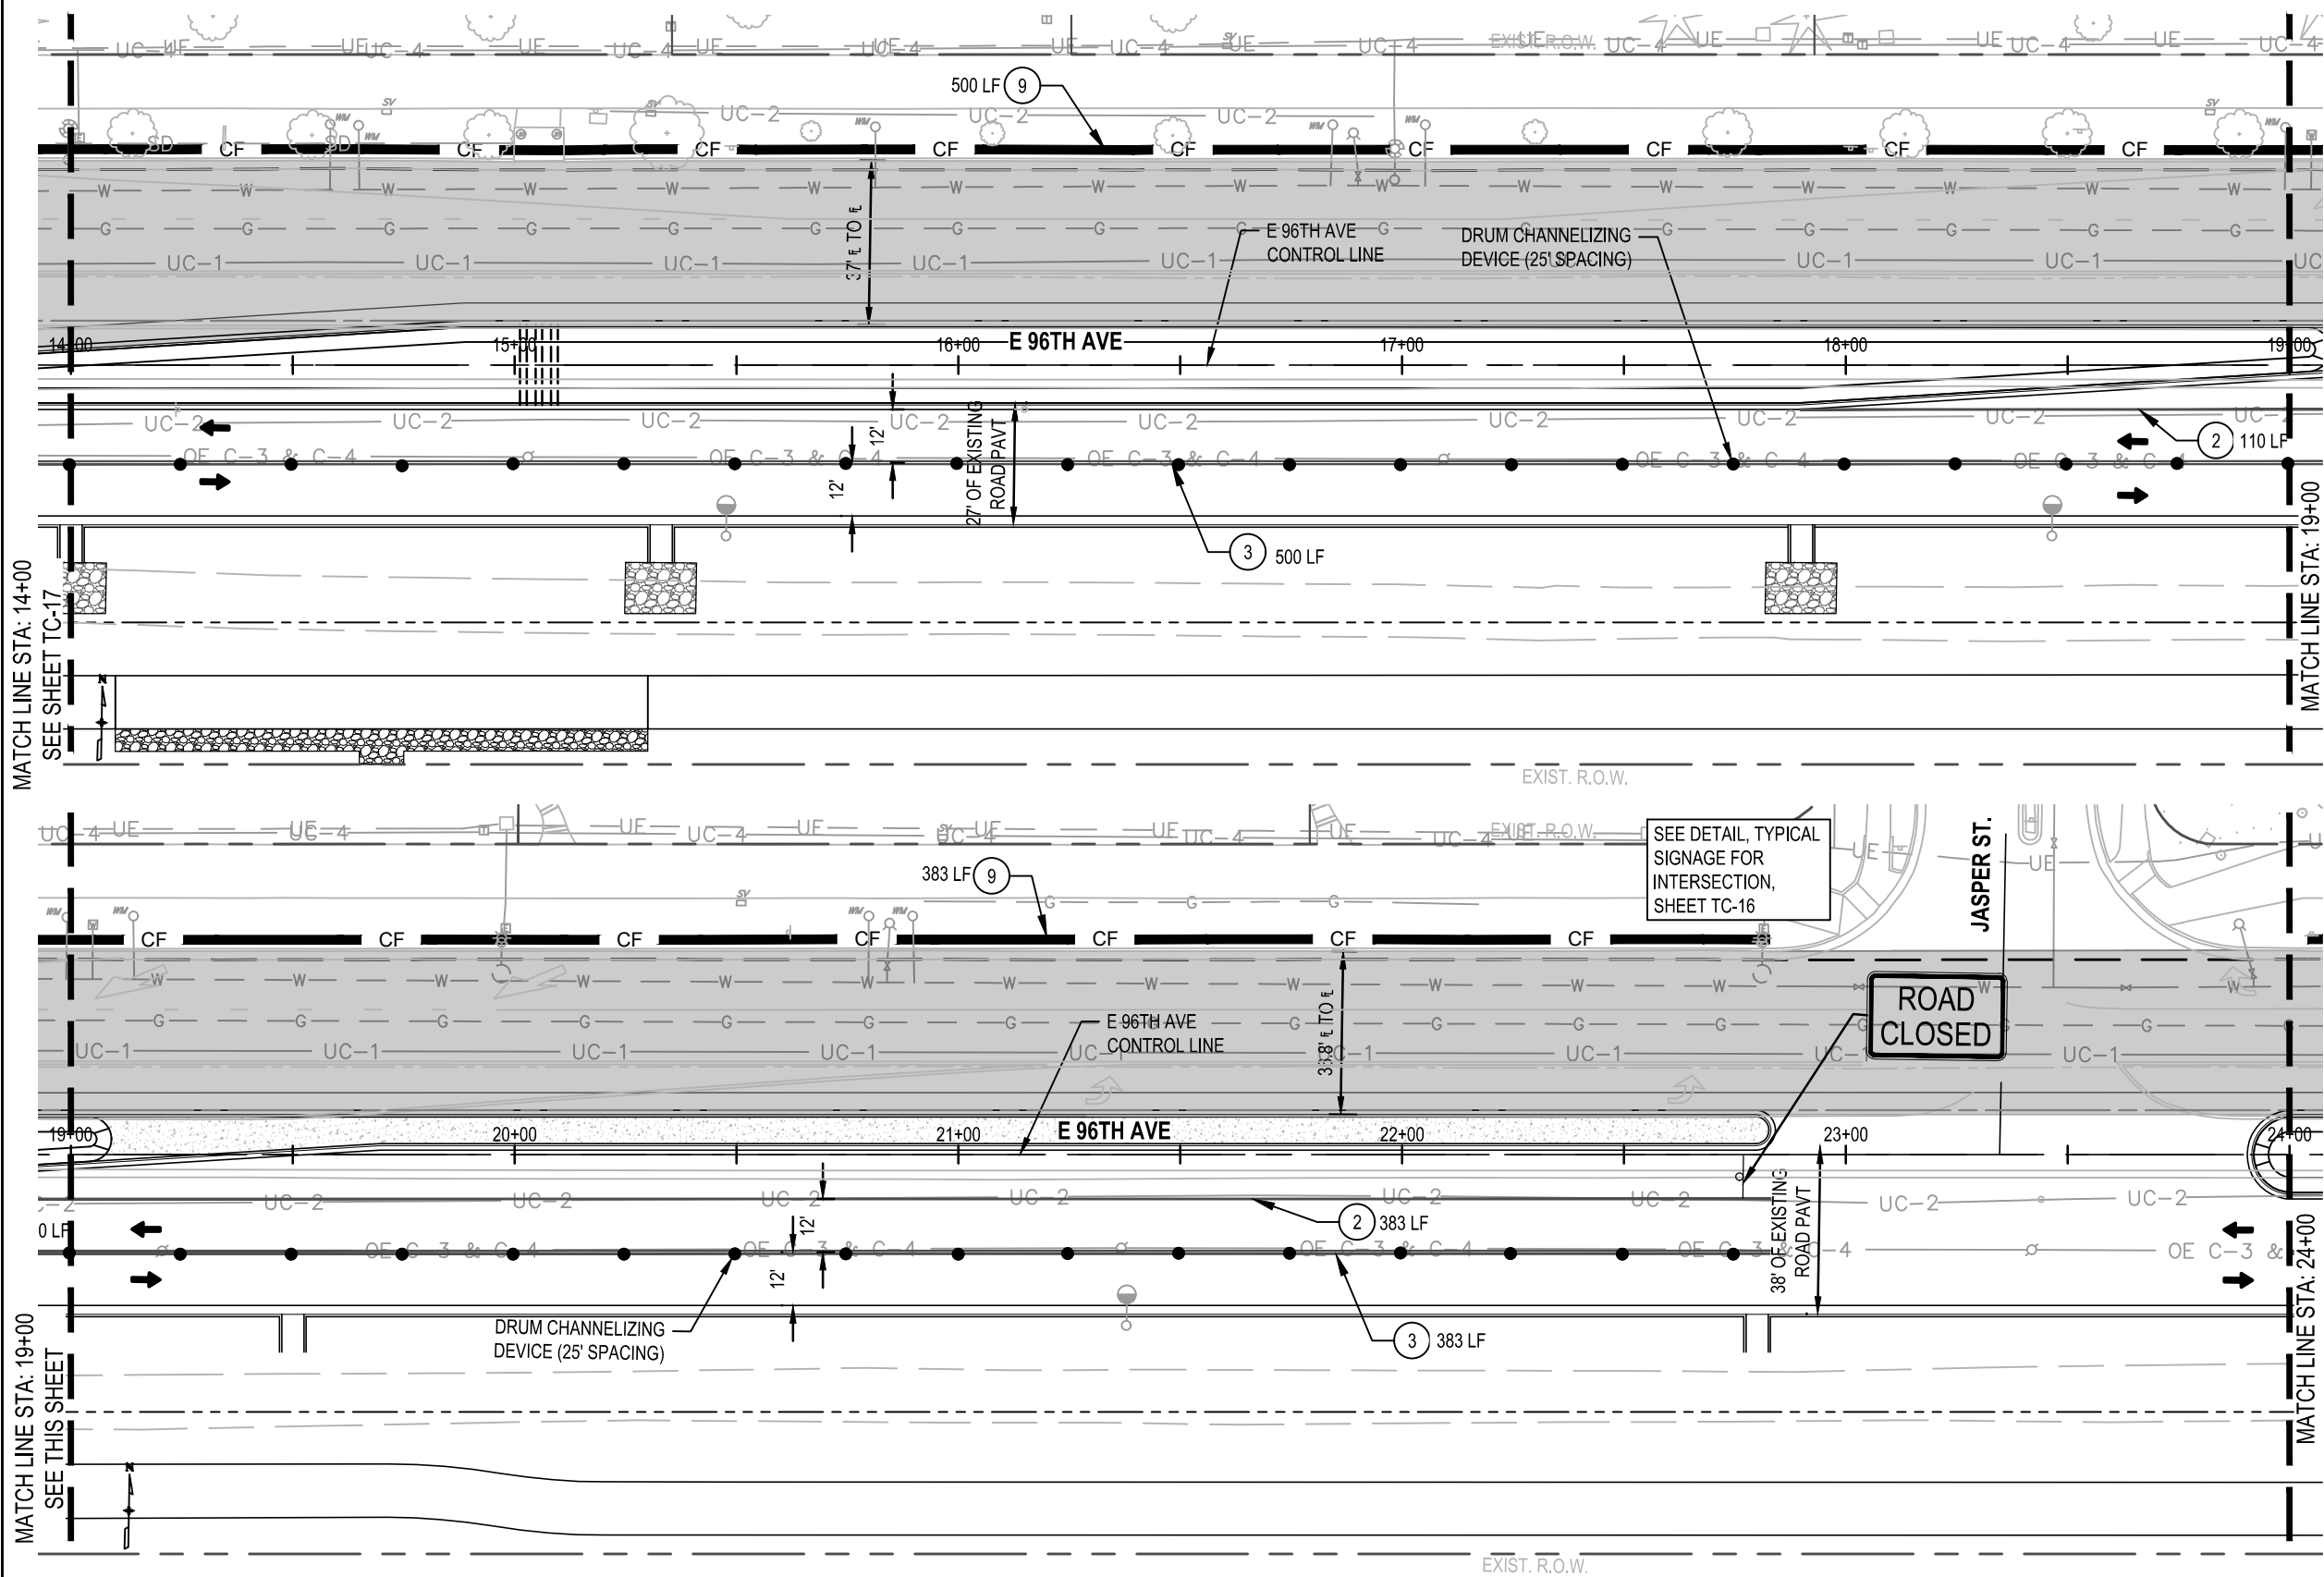


KEYNOTES

- 1 4" SOLID WHITE EDGE LINE
- 2 4" SOLID WHITE
- 3 4" DOUBLE YELLOW
- 4 4" DASHED WHITE SKIP STRIPE LINE
- 5 WHITE ARROW SYMBOL
- 6 4" DOTTED WHITE LANE CHANNELIZATION MARKING
- 7 24" SOLID WHITE STOP BAR
- 8 24" CONTINENTAL CROSS WALK
- 9 CONSTRUCTION FENCE


LEGEND

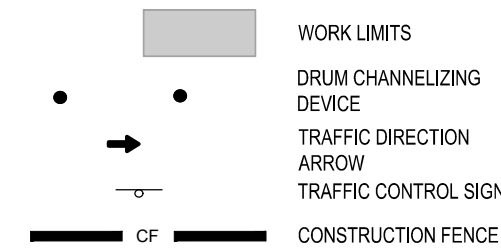

NOTE: DRUM CHANNELIZING DEVICES SHALL BE PLACED 25 FEET ON CENTER

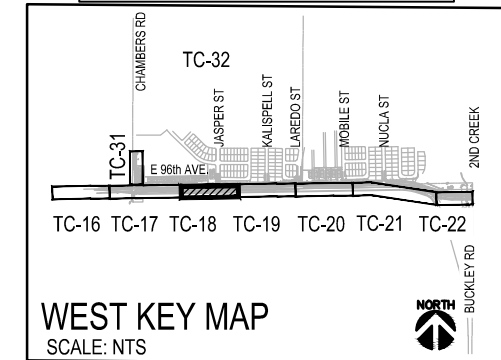

NOTE:
CONTRACTOR TO PREPARE TRAFFIC CONTROL PLANS FOR R.O.W. PERMIT SUBMITTAL.

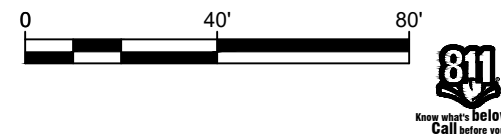

DRAWING INFORMATION

File Name
64001_TC Phase 2.dwg
Date
NOVEMBER 1, 2024
Version
Autodesk Civil 3D
Design By
LJK
Checked By
RCR

INDEX OF REVISIONS

DATE

Design for:

Commerce
CITY
7887 E. 60th Ave.
Commerce City, CO
80022
PH 303-289-3600
www.c3gov.com

Design by:

555 17th Street
Suite 900
Denver, Co 80202
PH 303-740-7325
Huitt-Zollars.com

EAST 96TH AVENUE WIDENING
FROM CHAMBERS ROAD TO TOWER ROAD


SUGGESTED TRAFFIC CONTROL PLAN PHASE 2

STA 14+00 TO TO STA 24+00

WENDY AMANN, PE# 32040

NOVEMBER 1, 2024
DATE

THESE PLANS WERE PREPARED UNDER THE
DIRECT SUPERVISION OF WENDY AMANN, PE

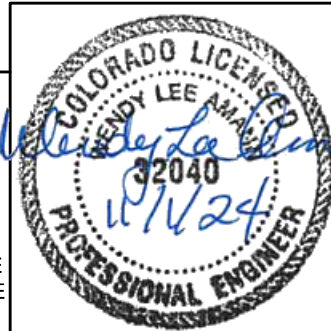

PROJECT NO

COMMERCE CITY
2022-18-PW

HUITT-ZOLLARS

R315643.01

SHEET NAME

TC-18

SHEET NO.

150 OF 315